





Ground Floor Existing 1:100

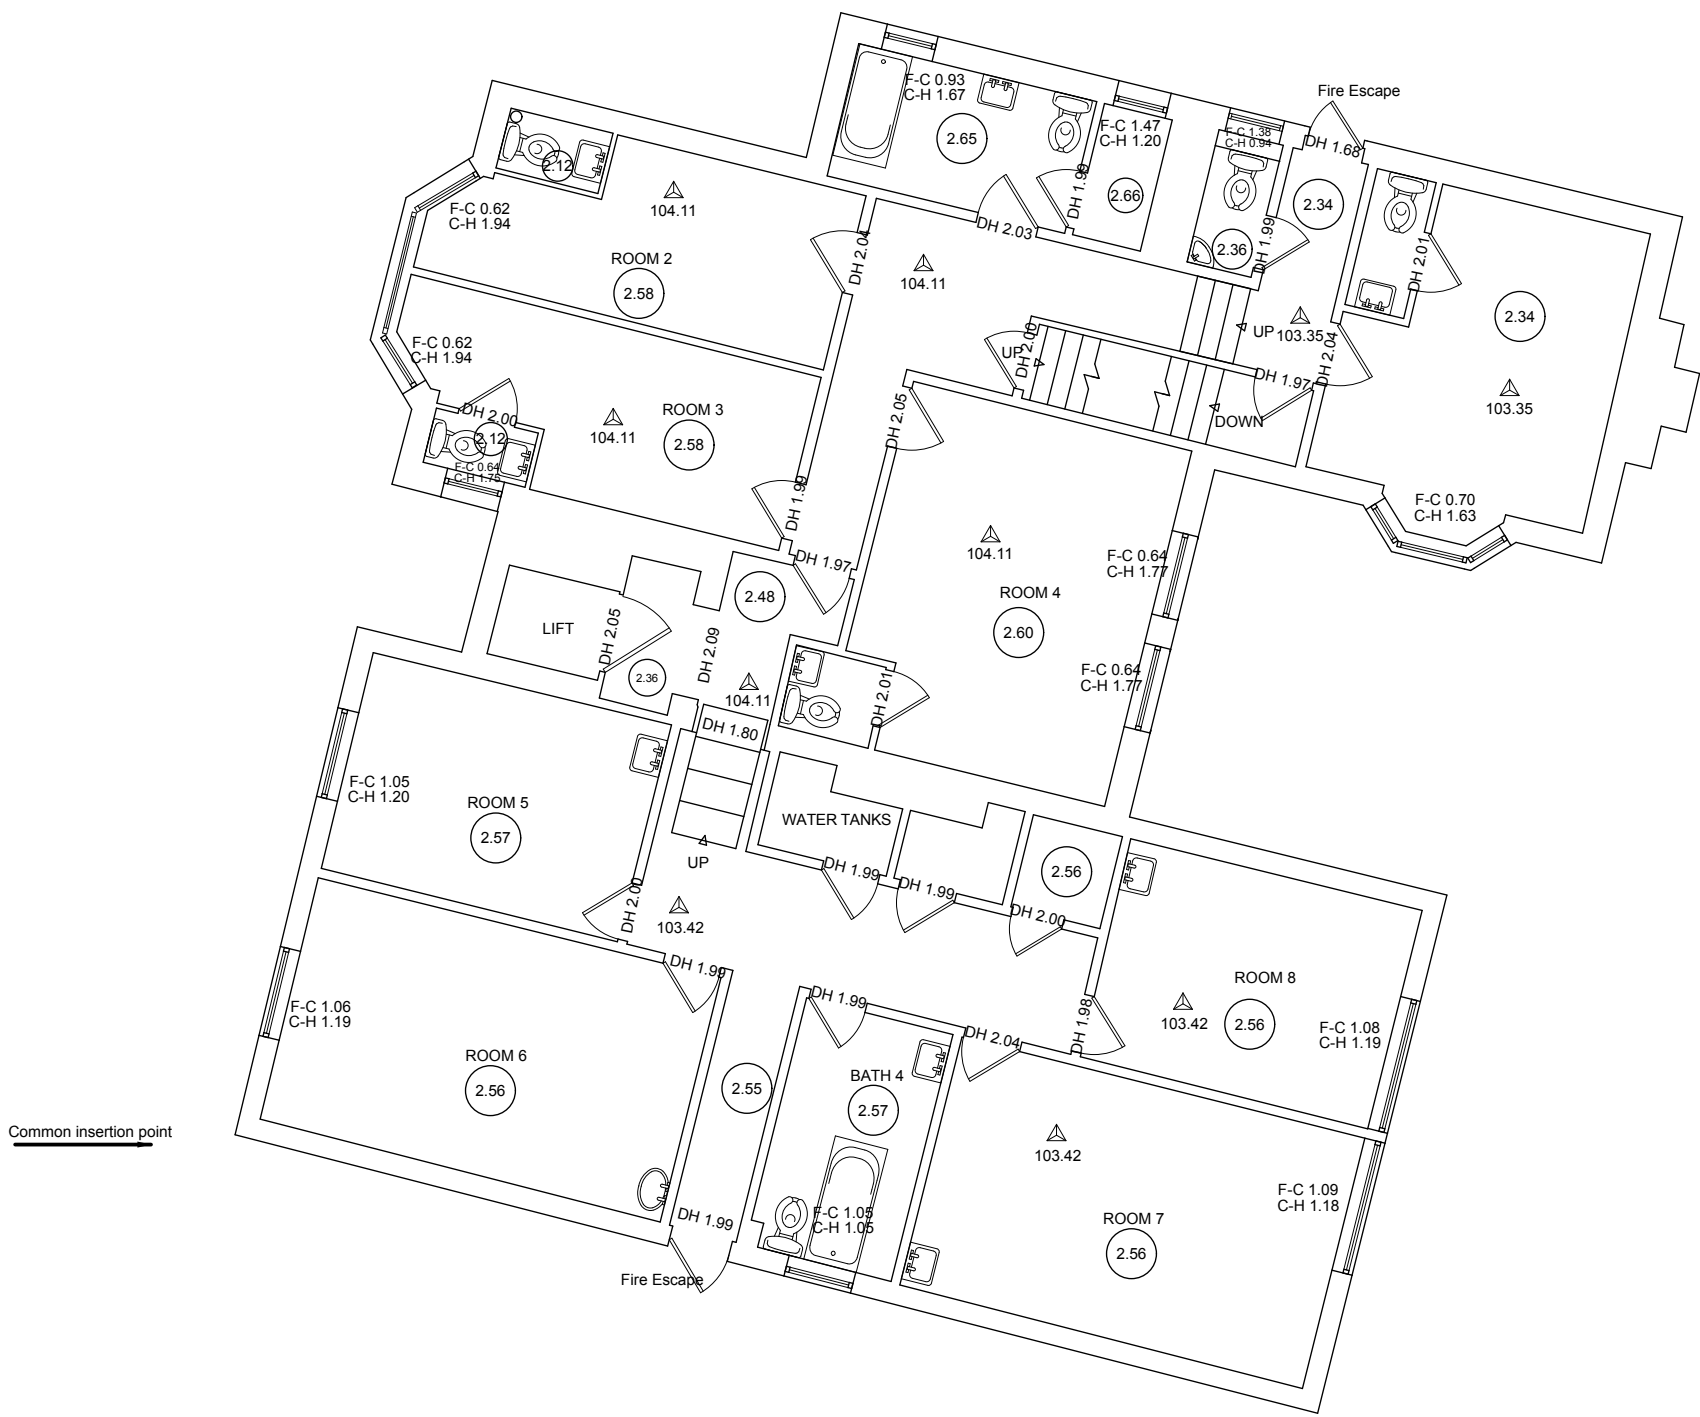

First Floor Existing 1:100

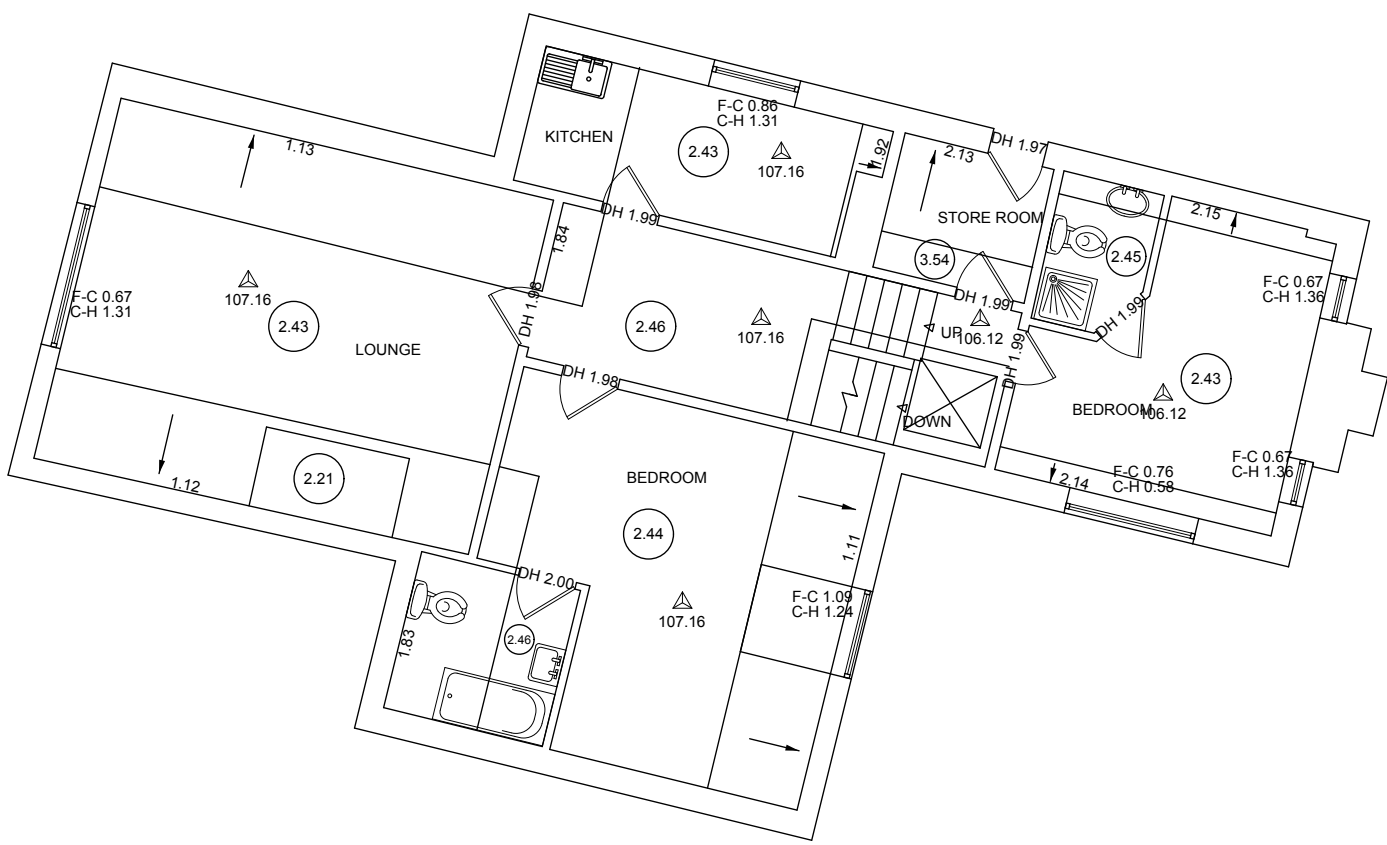

Second Floor Existing 1:100