


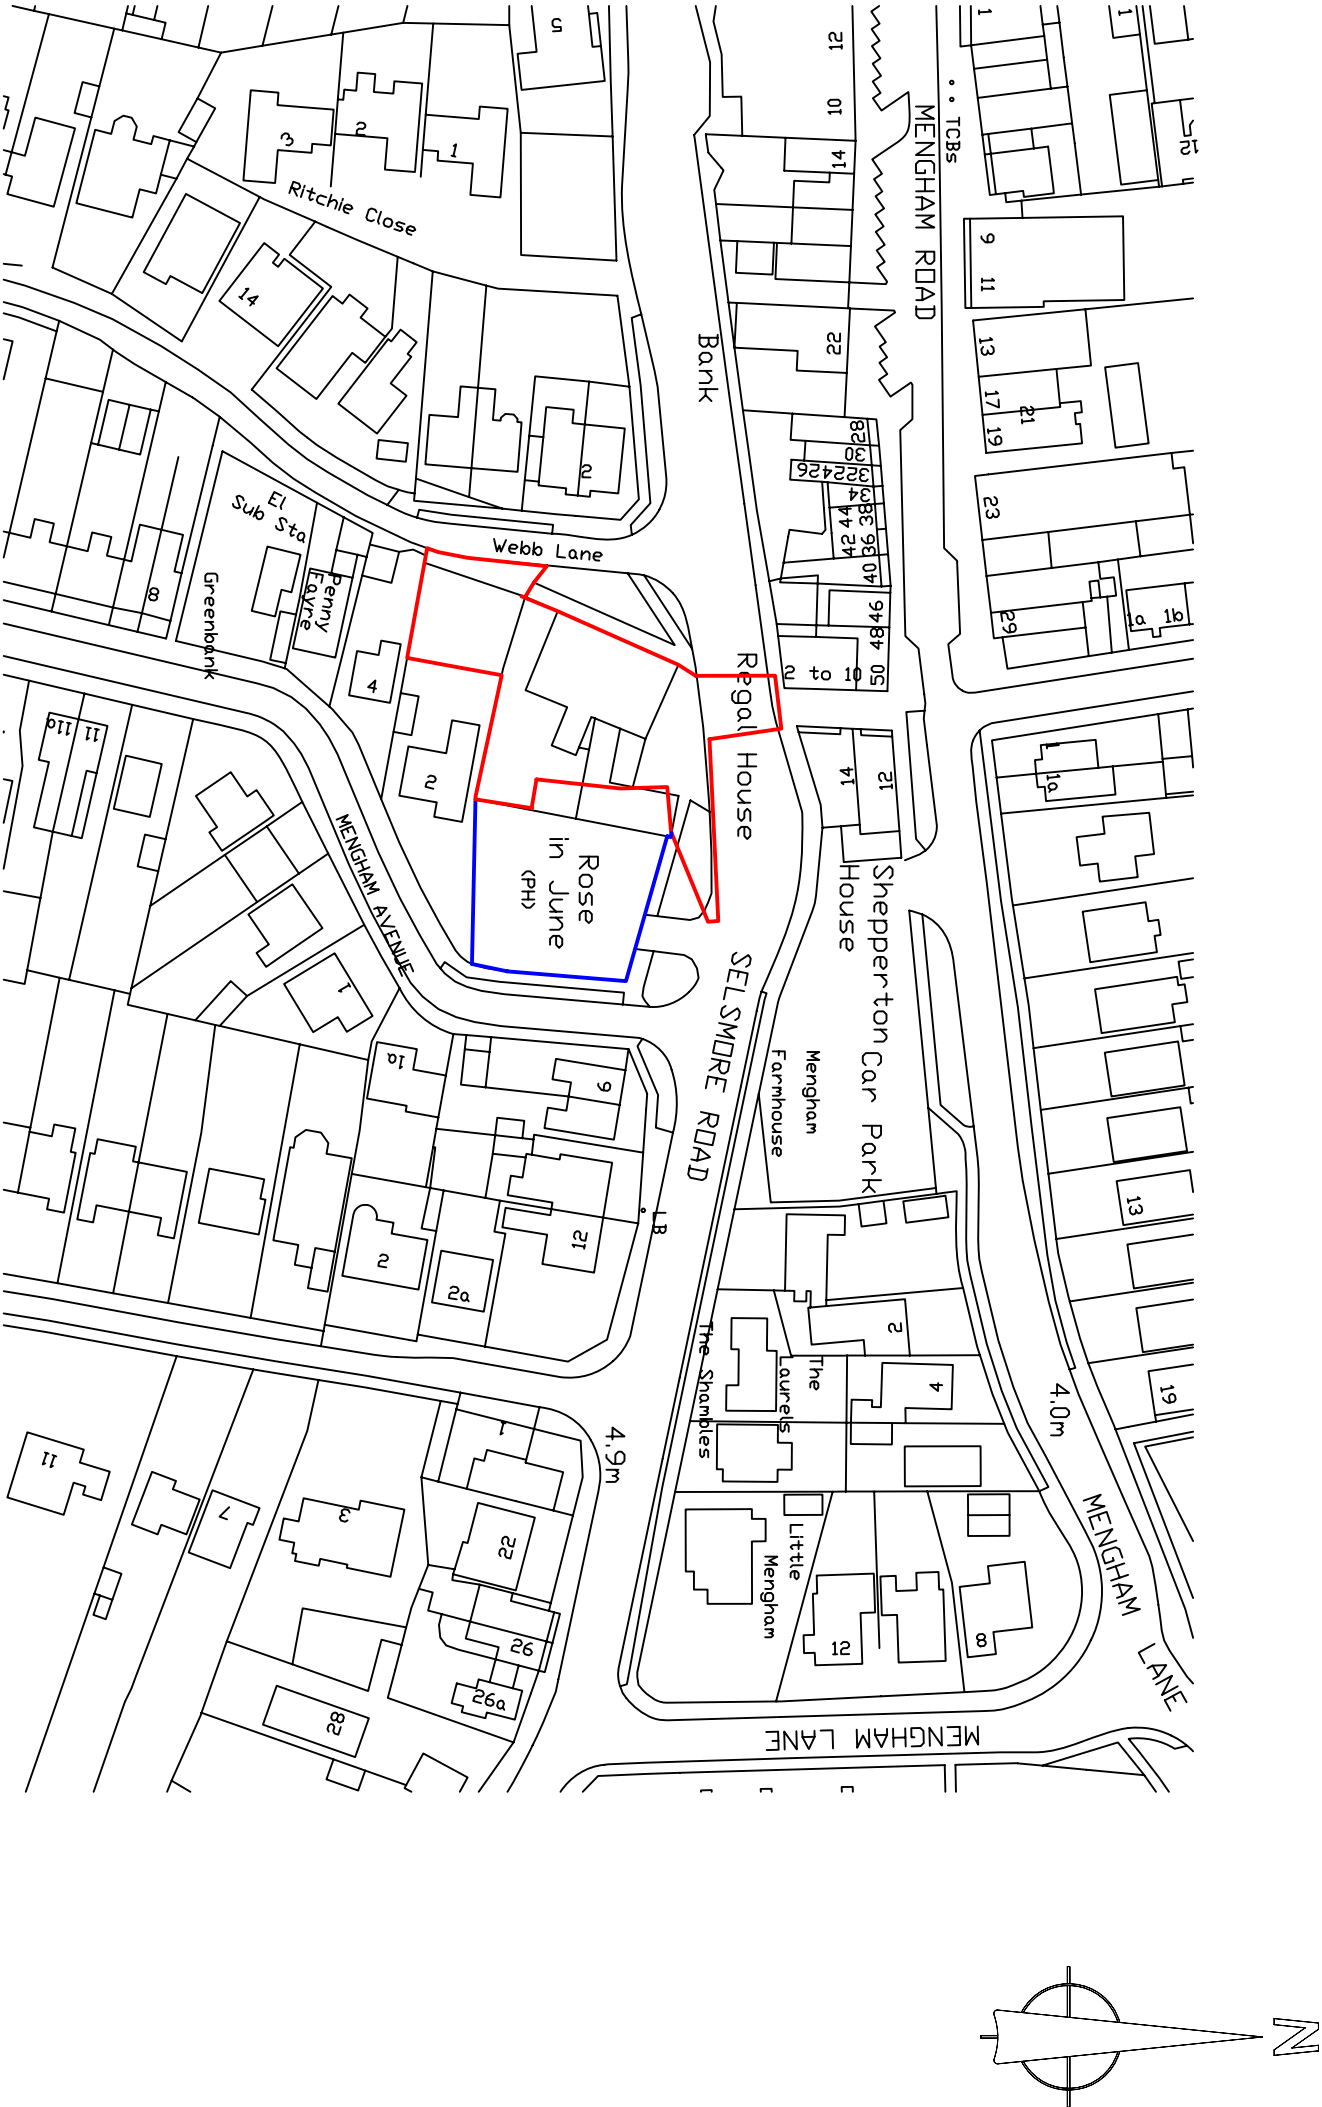

Drdnance Survey (c) Crown Copyright 2012. All rights reserved. Licence number 100020449

revisions	
-	-
-	-
-	-
-	-
-	-
-	-

client	
drawn by	AF
checked by	NEI

project	
Rose in June	Hayling Island
drawing	Existing Block Plan

drawing no. revision	
P - 002	C
date	scale at A3
10/06/13	1:1250
job no.	
SNBC251803	

savills

Building & Project
Consultancy

2 Charlotte Place
Southampton
SO14 0TB
t 02380 713 900
f 02380 713 901
e afraser@savills.com