


SECTION BB

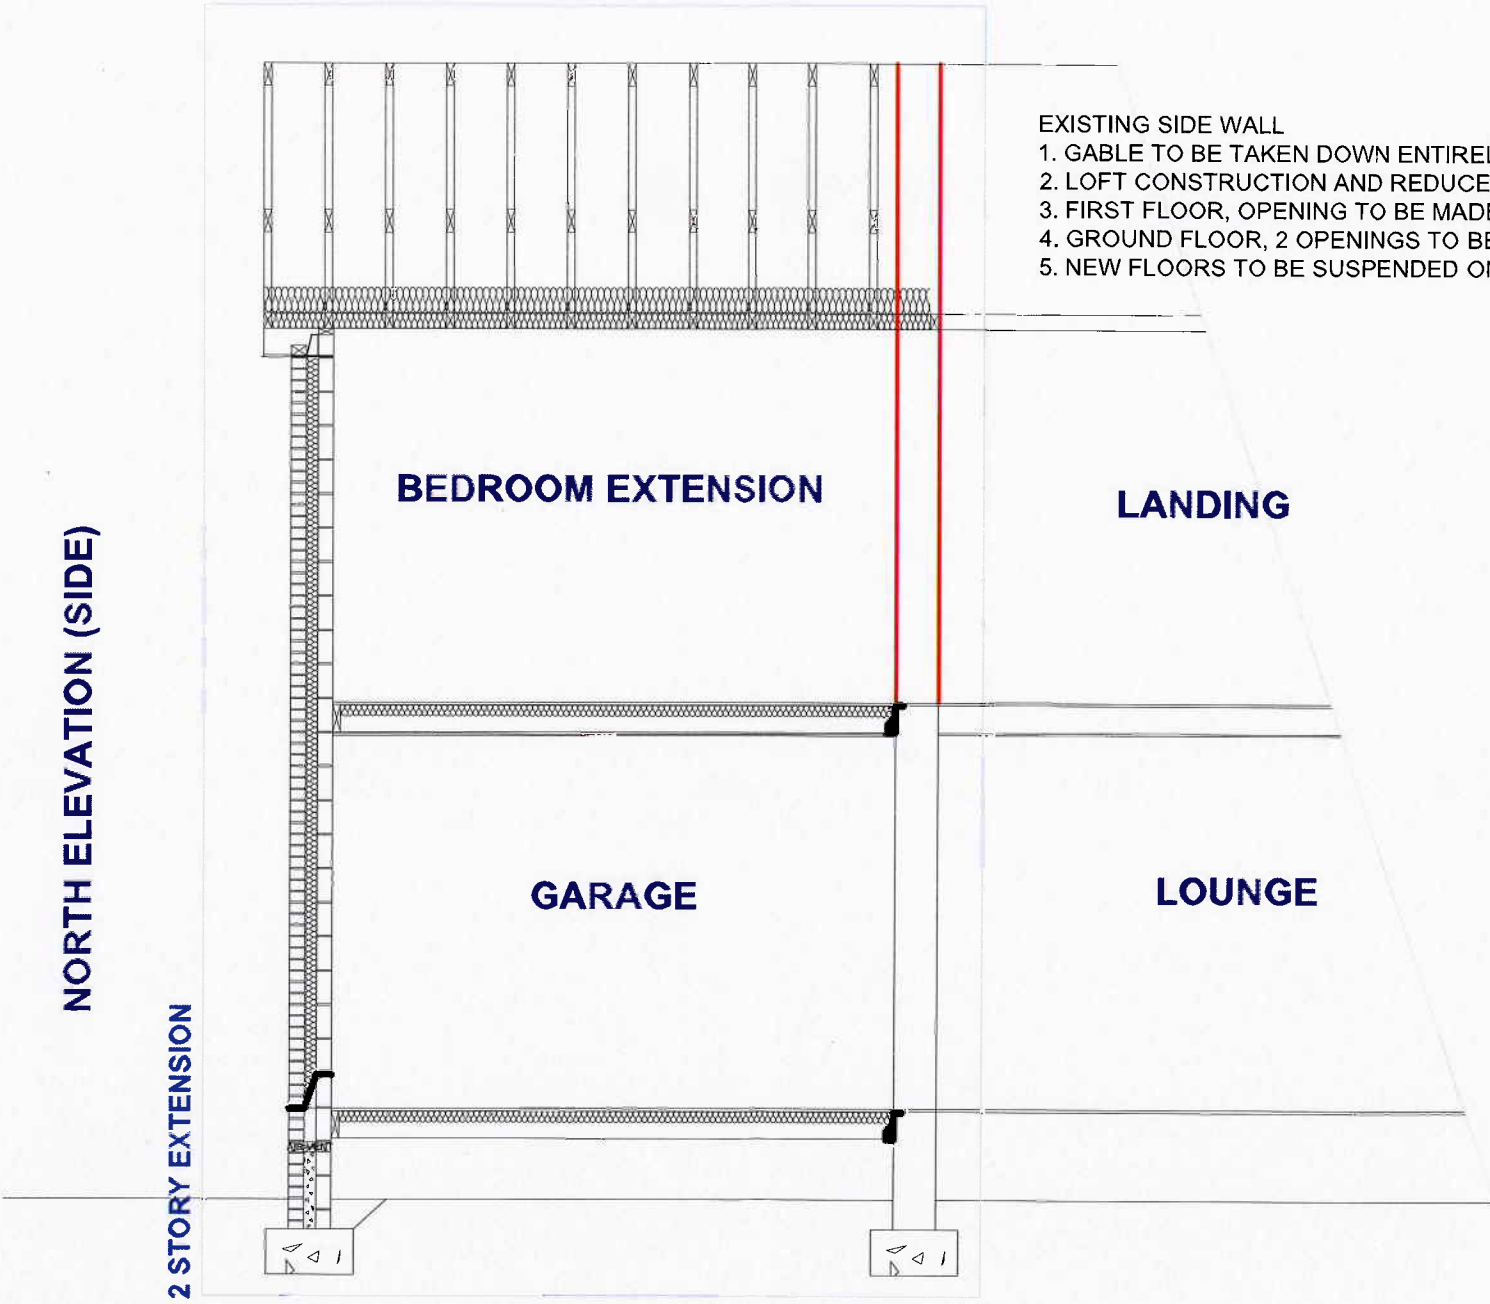

HAVANT BOROUGH COUNCIL
DEVELOPMENT CONTROL
04 MAR 2013
RECEIVED

CLIENT	HUGGINS FAMILY, 34 LIDIARDS WAY, PURBROOK			DRAWN BY	IAIN SLOANE	SCALE	1:50	DWG NO.	SCT BB
	SECTION THROUGH 2 STORY EXTENSION SECTION BB			DRAWN DATE	1/2/2013	PRINT SIZE	A3		