
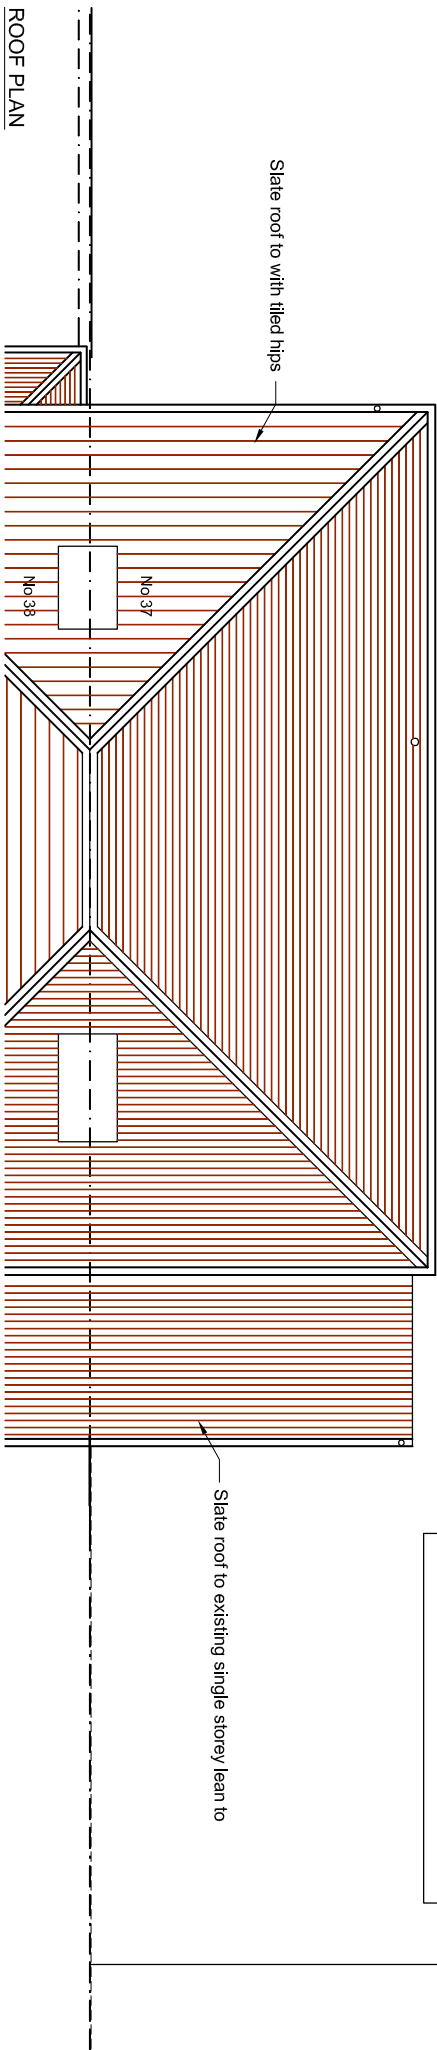
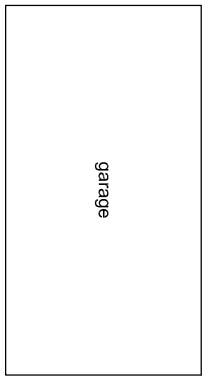
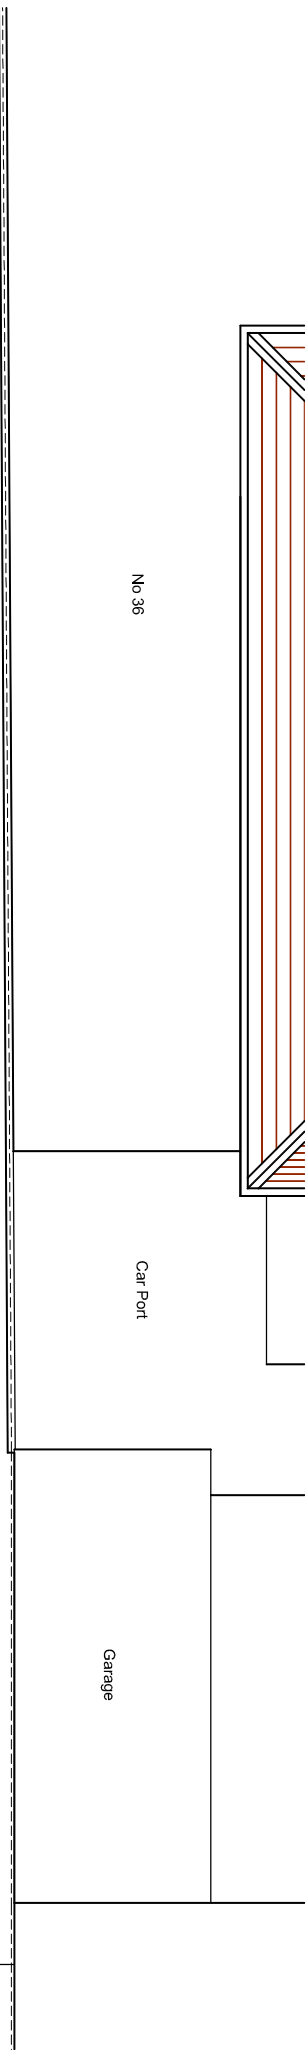
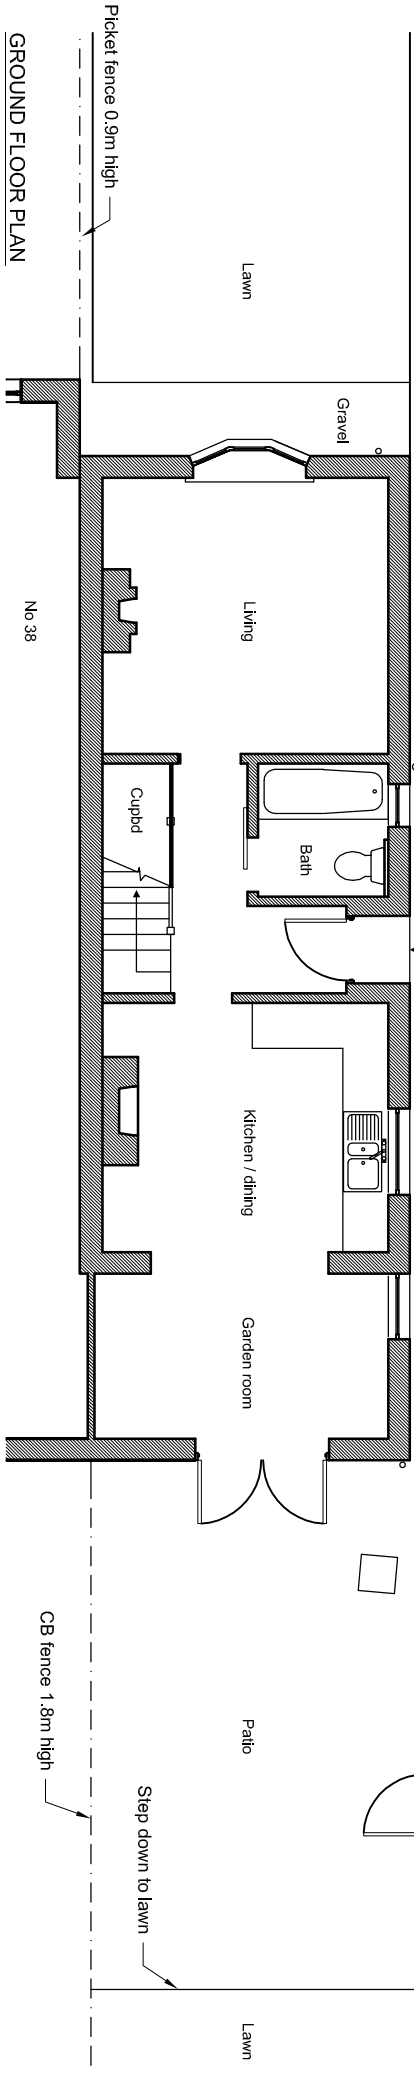


2 4 6 8

10m

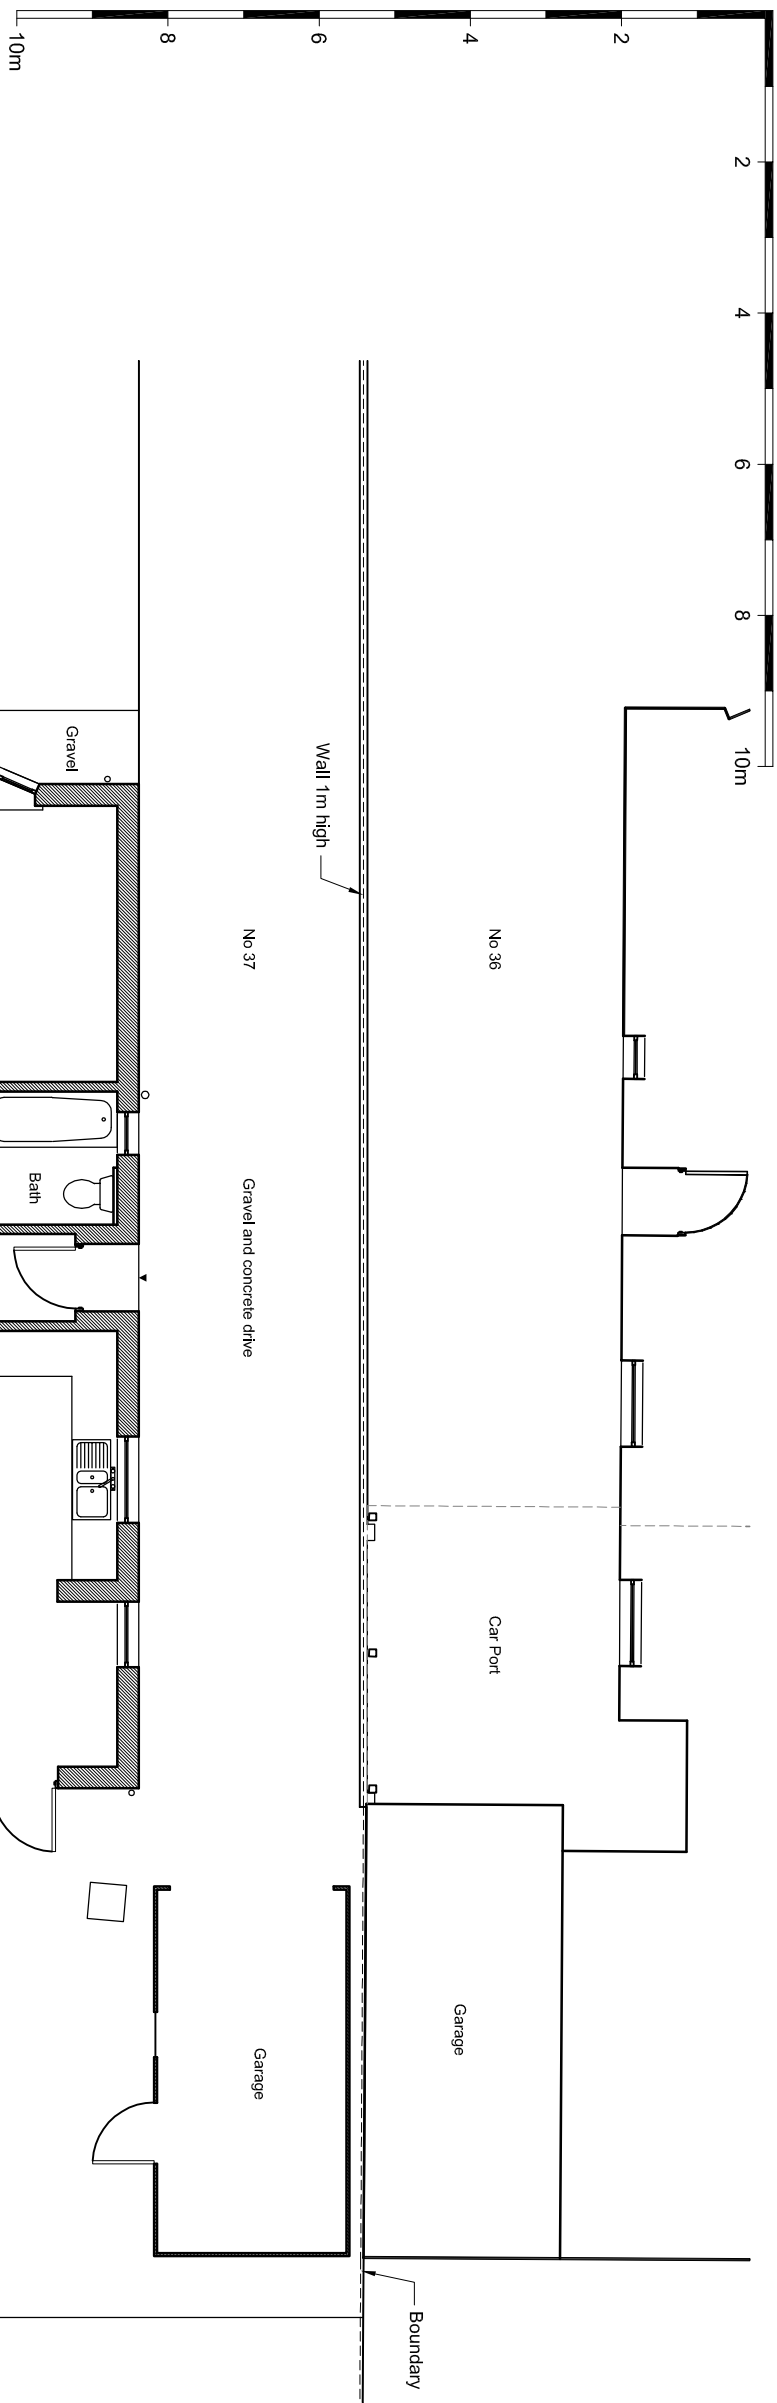

ISSUE: PLANNING

JIM GARLAND ARCHITECTS LTD
ONE DOLPHIN QUAY
EMSWORTH PO10 7BU
01243 370502
01243 378127
email: info@garland.org.uk

Ms Vivienne McCabe

37 Northey Road, Hayling Island PO11 0ND	Scale	1:100	27/08/13	Drawn	JAG	Checked	-
Plans - existing	Scale	1:100	27/08/13	Drawn	JAG	Checked	-
1306/0100	Scale	1:100	27/08/13	Drawn	JAG	Checked	-