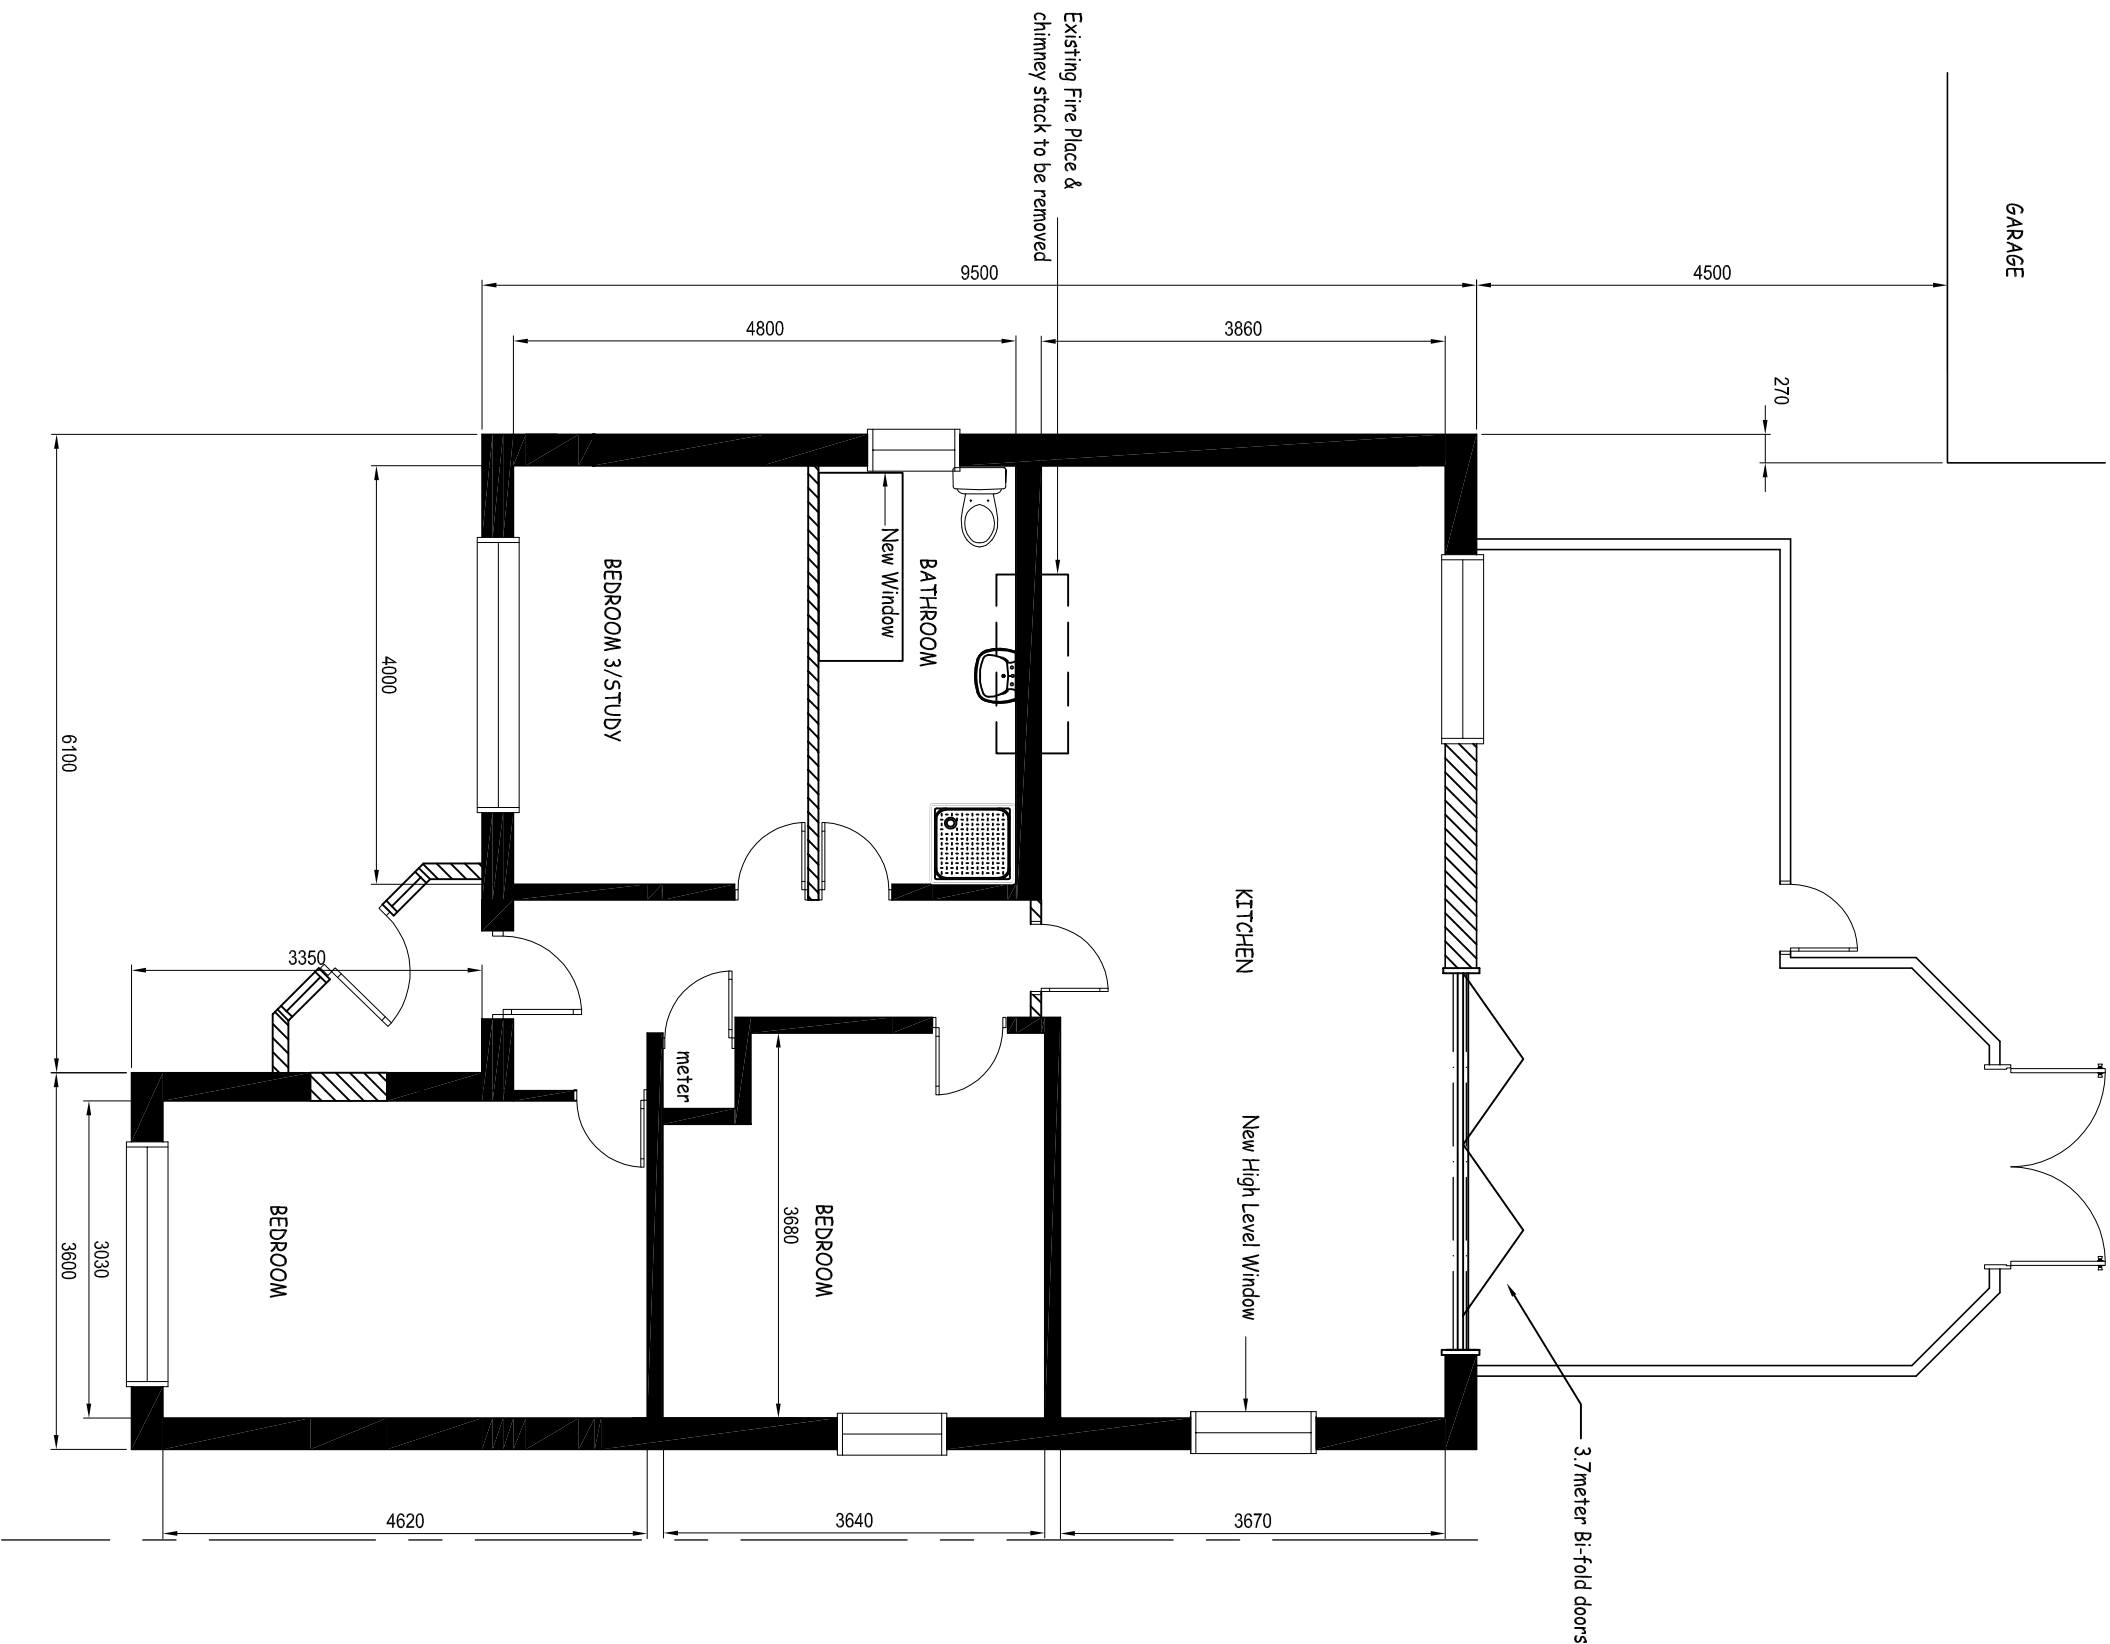


Scale

This drawing may be scaled for planning purposes only.
For all other purposes dimensions must be checked on
site and not scaled from the drawing.

Client:	Mr J Puncher
Project:	44 Cotwell Avenue
	Cowplain, PO8 9AN
Drawing Title:	Proposed Plans
Drawn By :	SD
Date:	MAY 12
Drawing No:	CA/02
	Scale : 1:50@A2
	Issue: B