


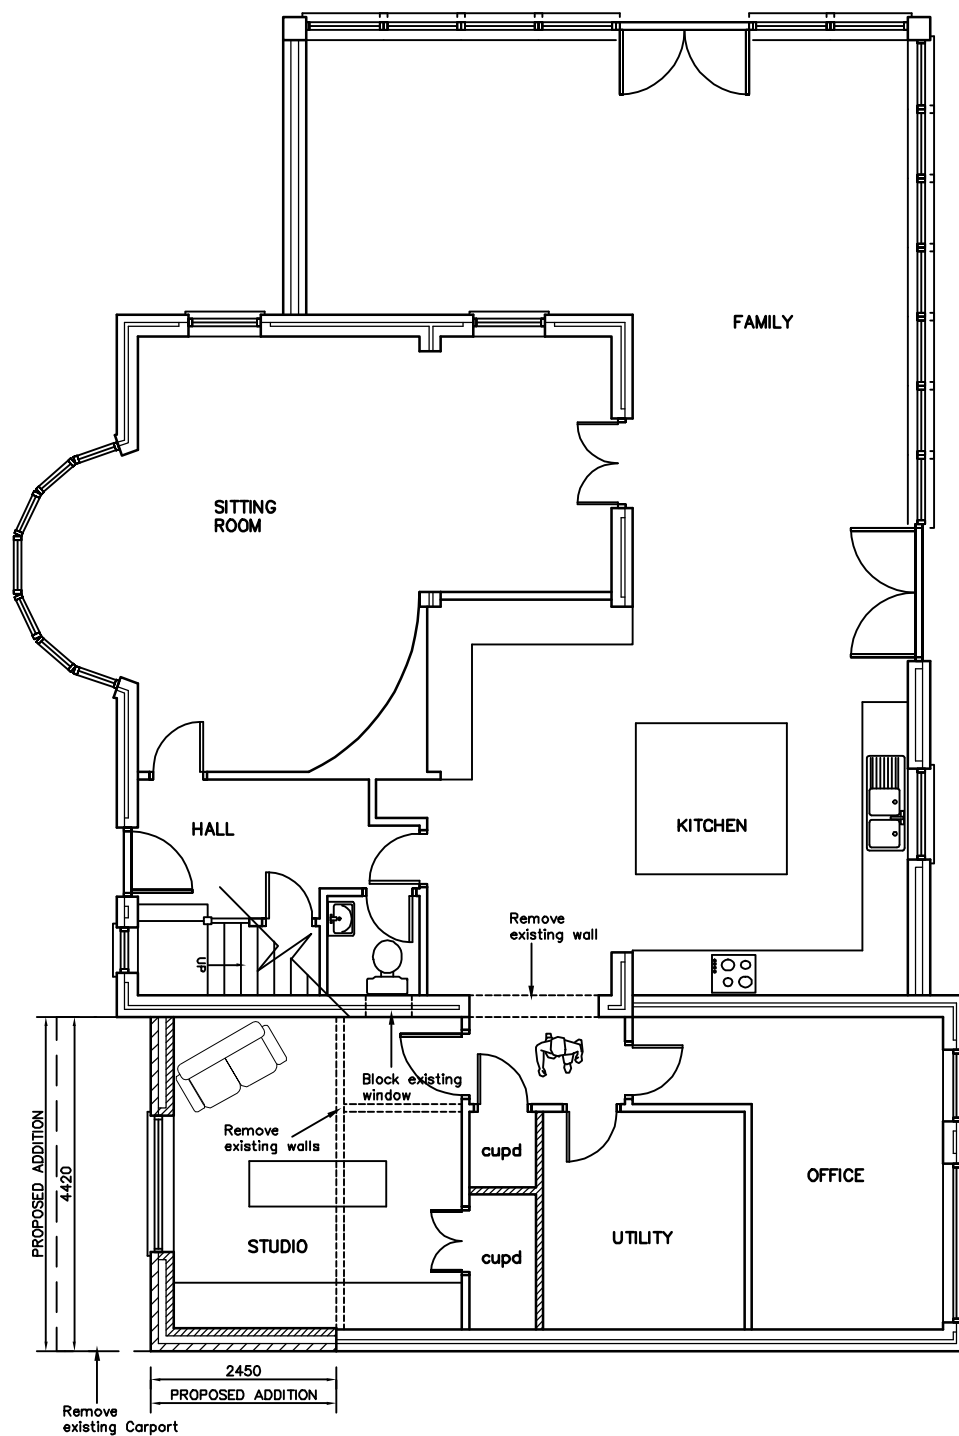


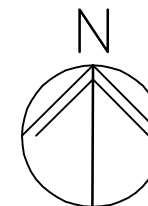

GROUND

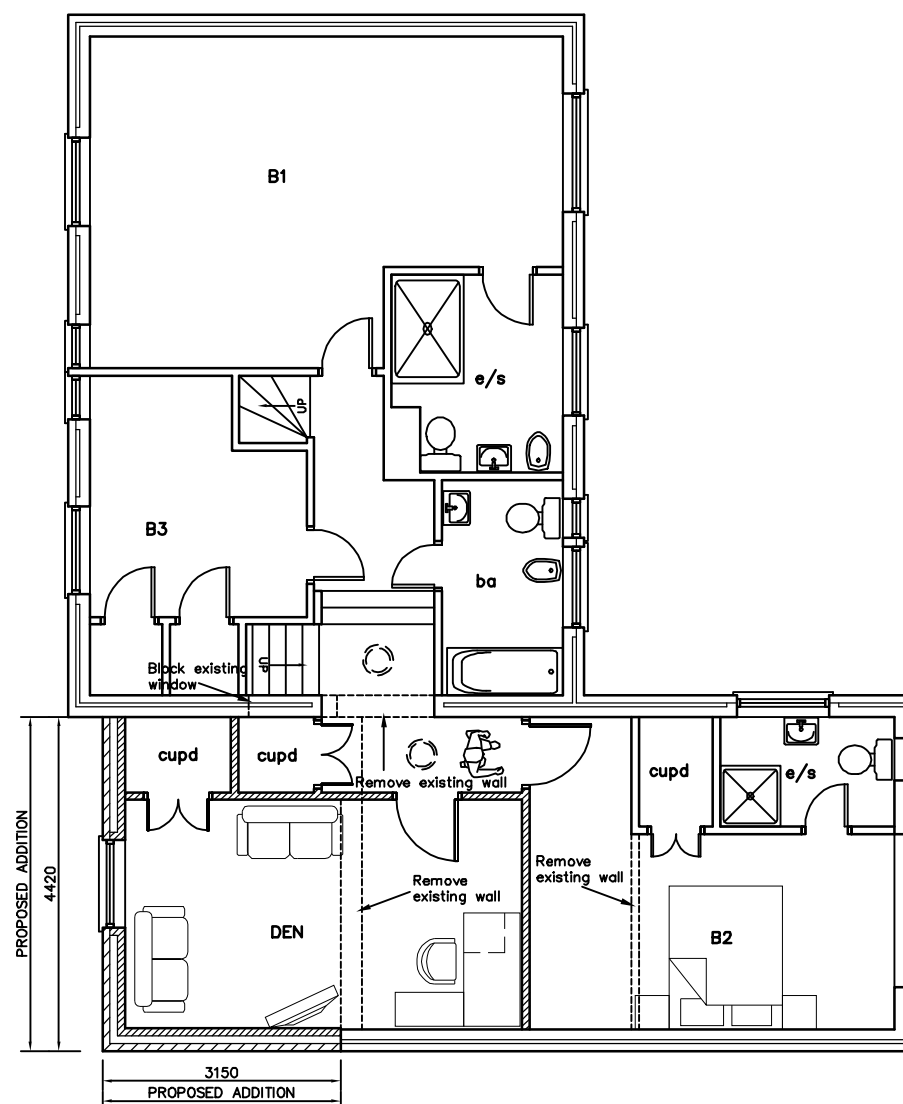

FIRST

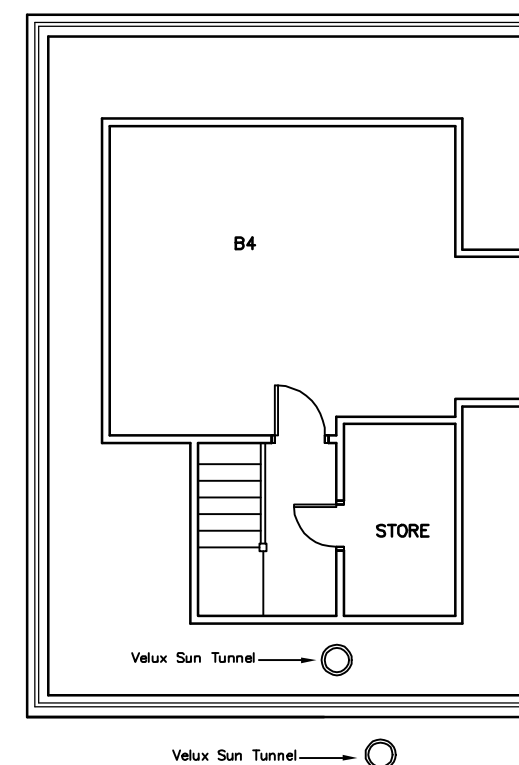

SECOND

16A Beechworth Road
HAVANT

PROPOSED PLANS

Martin Critchley
Chartered Architect
7 North Street
Havant, Hampshire, PO9 1PW
023 92 474 919
critchleyarchitect@hotmail.com

Scale A3 = 1:100
Date 26/09/13
Drawn ALB/JHL

Revisions

- A. Client revisions. 09/10/13
- B.
- C.
- D.
- E.

0928-311^A

metres

10

20

30