
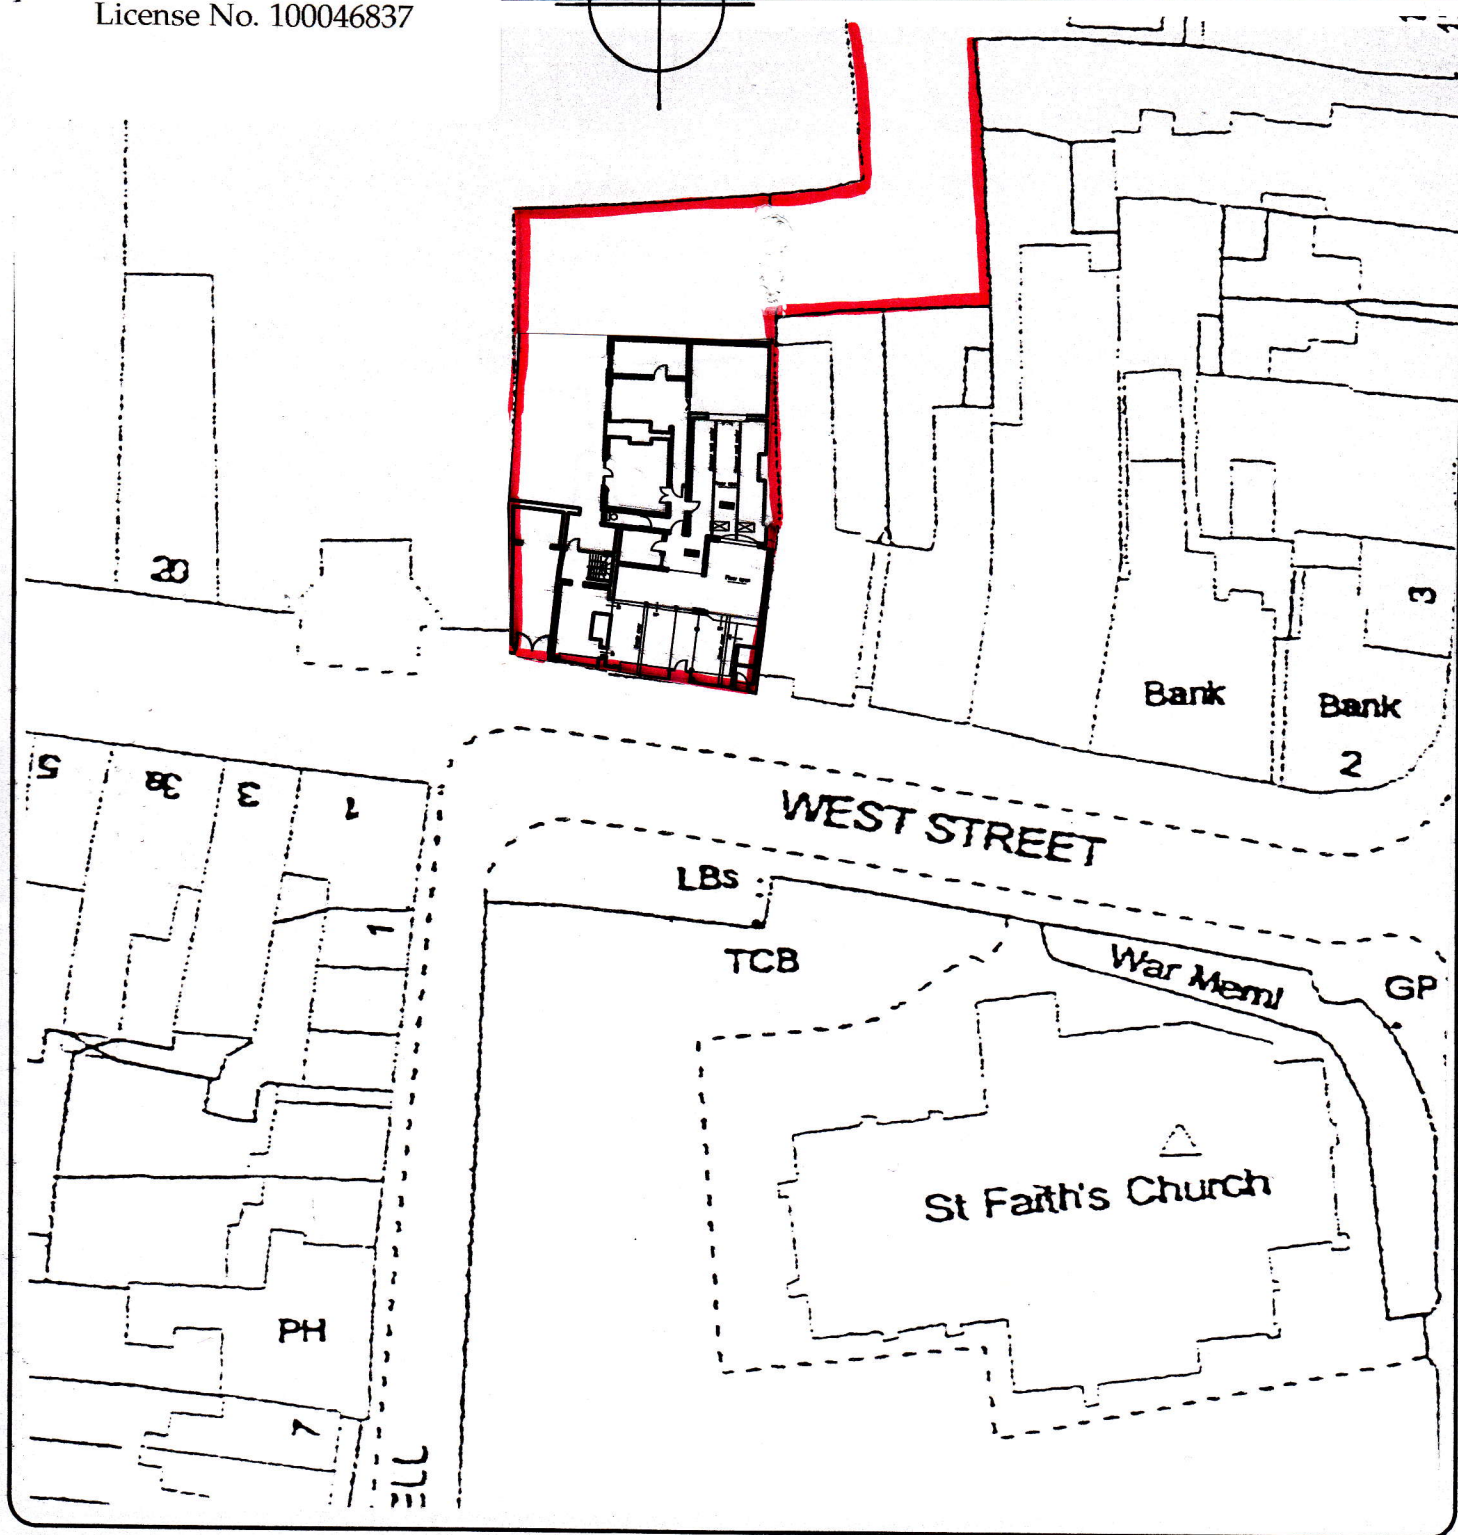


© Crown copyright.
All rights reserved.
Reproduced by permission.
License No. 100046837

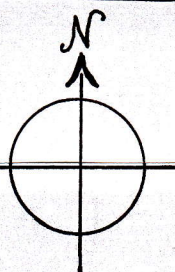

Martin Critchley
Chartered Architect

7 North Street
Havant, Hampshire, PO9 1PW
023 92 474 919
critchleyarchitect@hotmail.com

Job

DAVIES CHEMIST, WEST STREET,
HAVANT, PO9 1PF

Job No.

1317

Title

BLOCK PLAN

Drawing No.

202^A

Date: 10/05/13

Scale: 1:500

Drawn: P.C.