


2

CGI Front North West

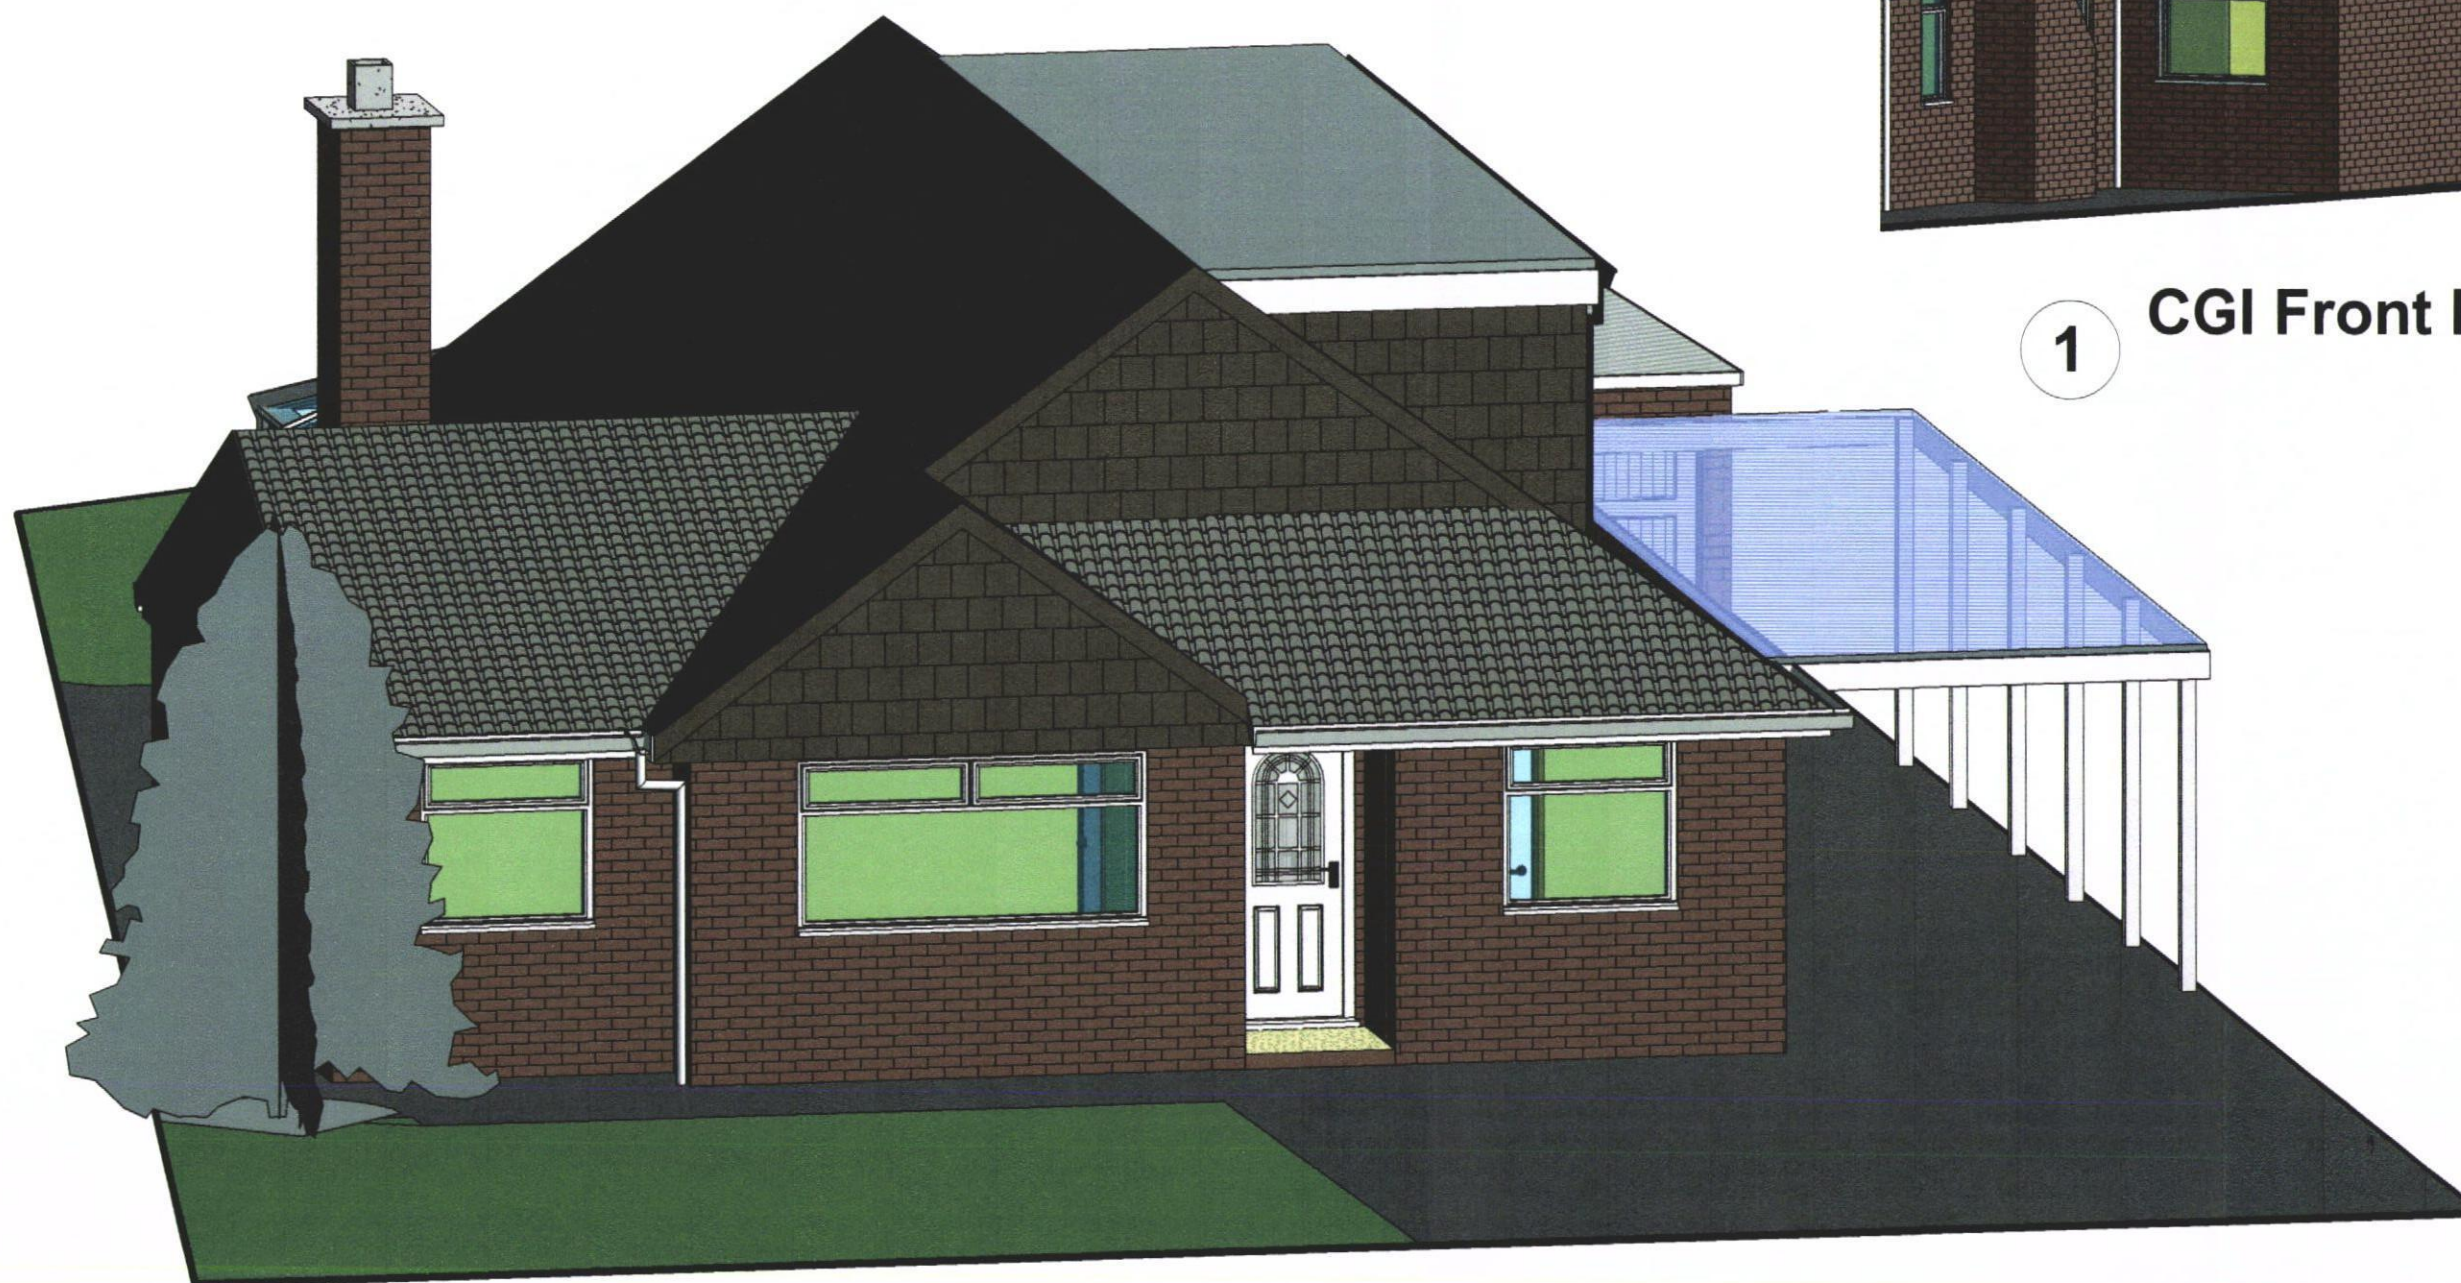

1

CGI Front North East

HAVANT BOROUGH
COUNCIL

11 JAN 2013

RECEIVED

THE COLOURS USED IN THE MODEL MAY
NOT REFLECT THE TRUE REPRESENTATION
OF THE PROPOSED PLAN.

PROPOSED CGI VIEW

Project number	106
Date	07/06/2012
Drawn by	JJ
Project Status	Drafting
Scale	

P008