planning

notes:

-

PERMIT

Disclaimer
This drawing is protected under The Copyright, Designs and Patents Act 1988. This drawing is protected by copyright of FLUID DESIGN.
Promap Crown Copyright 2007. All rights reserved. Licence number 100020449

Planning
This drawing is produced for PLANNING PURPOSES ONLY and is not to be used for construction.

fluiddesign is a trading style of Fluid Architecture Limited, which is a subsidiary of Fluid Design Group Limited.
Registered in England No. 5190735. Registered address: Orlingbury House, Lewes Road, Forest Row, East Sussex RH18 5AA




left flank elevation



right flank elevation

A	09.06.11	Revisions as per clients request	DA	CP

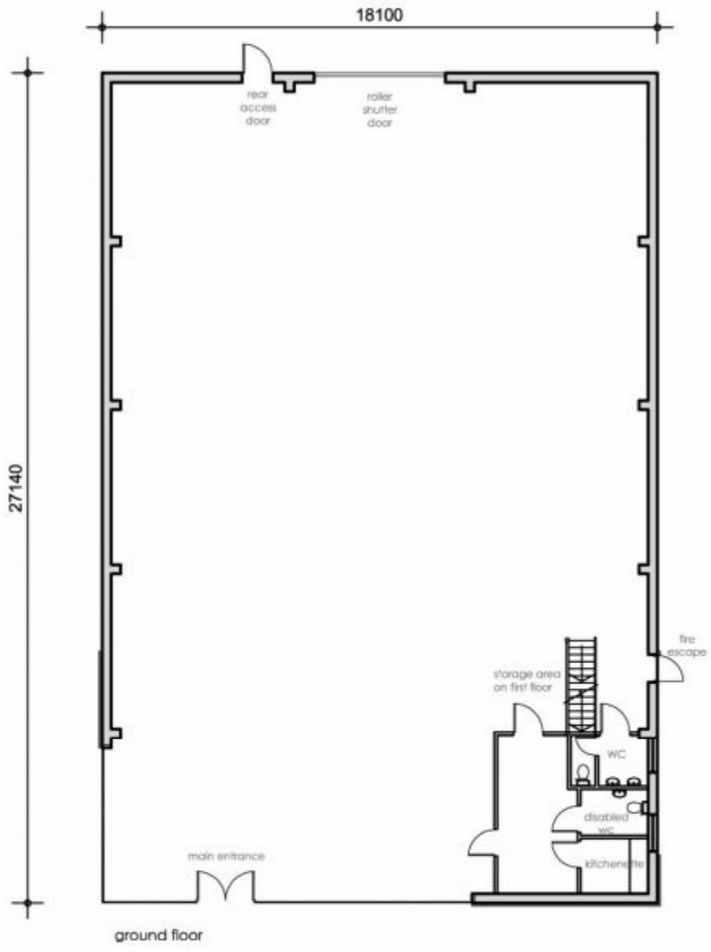

ground floor



front elevation



rear elevation

0 2m 4m 6m 8m 10m 12m 14m 16m 18m

1:200

Orlingbury House, Lewes Road,
Forest Row, East Sussex, RH18 5AA
t: +44(0)1342 822272
f: +44(0)1342 822551
www.fluid-design.co.uk

fluid

Client: HARGREAVES

Project: Proposed External Alterations
4 Selbourne Road
Havant

Title: Proposed modifications to Existing Plans & Elevations

Scale: 1:200 Date: May 2011

Ctb file: Fluid-PRES Sheet: A3

Drg No: fd11-811- 110 Rev: A

drg checked