


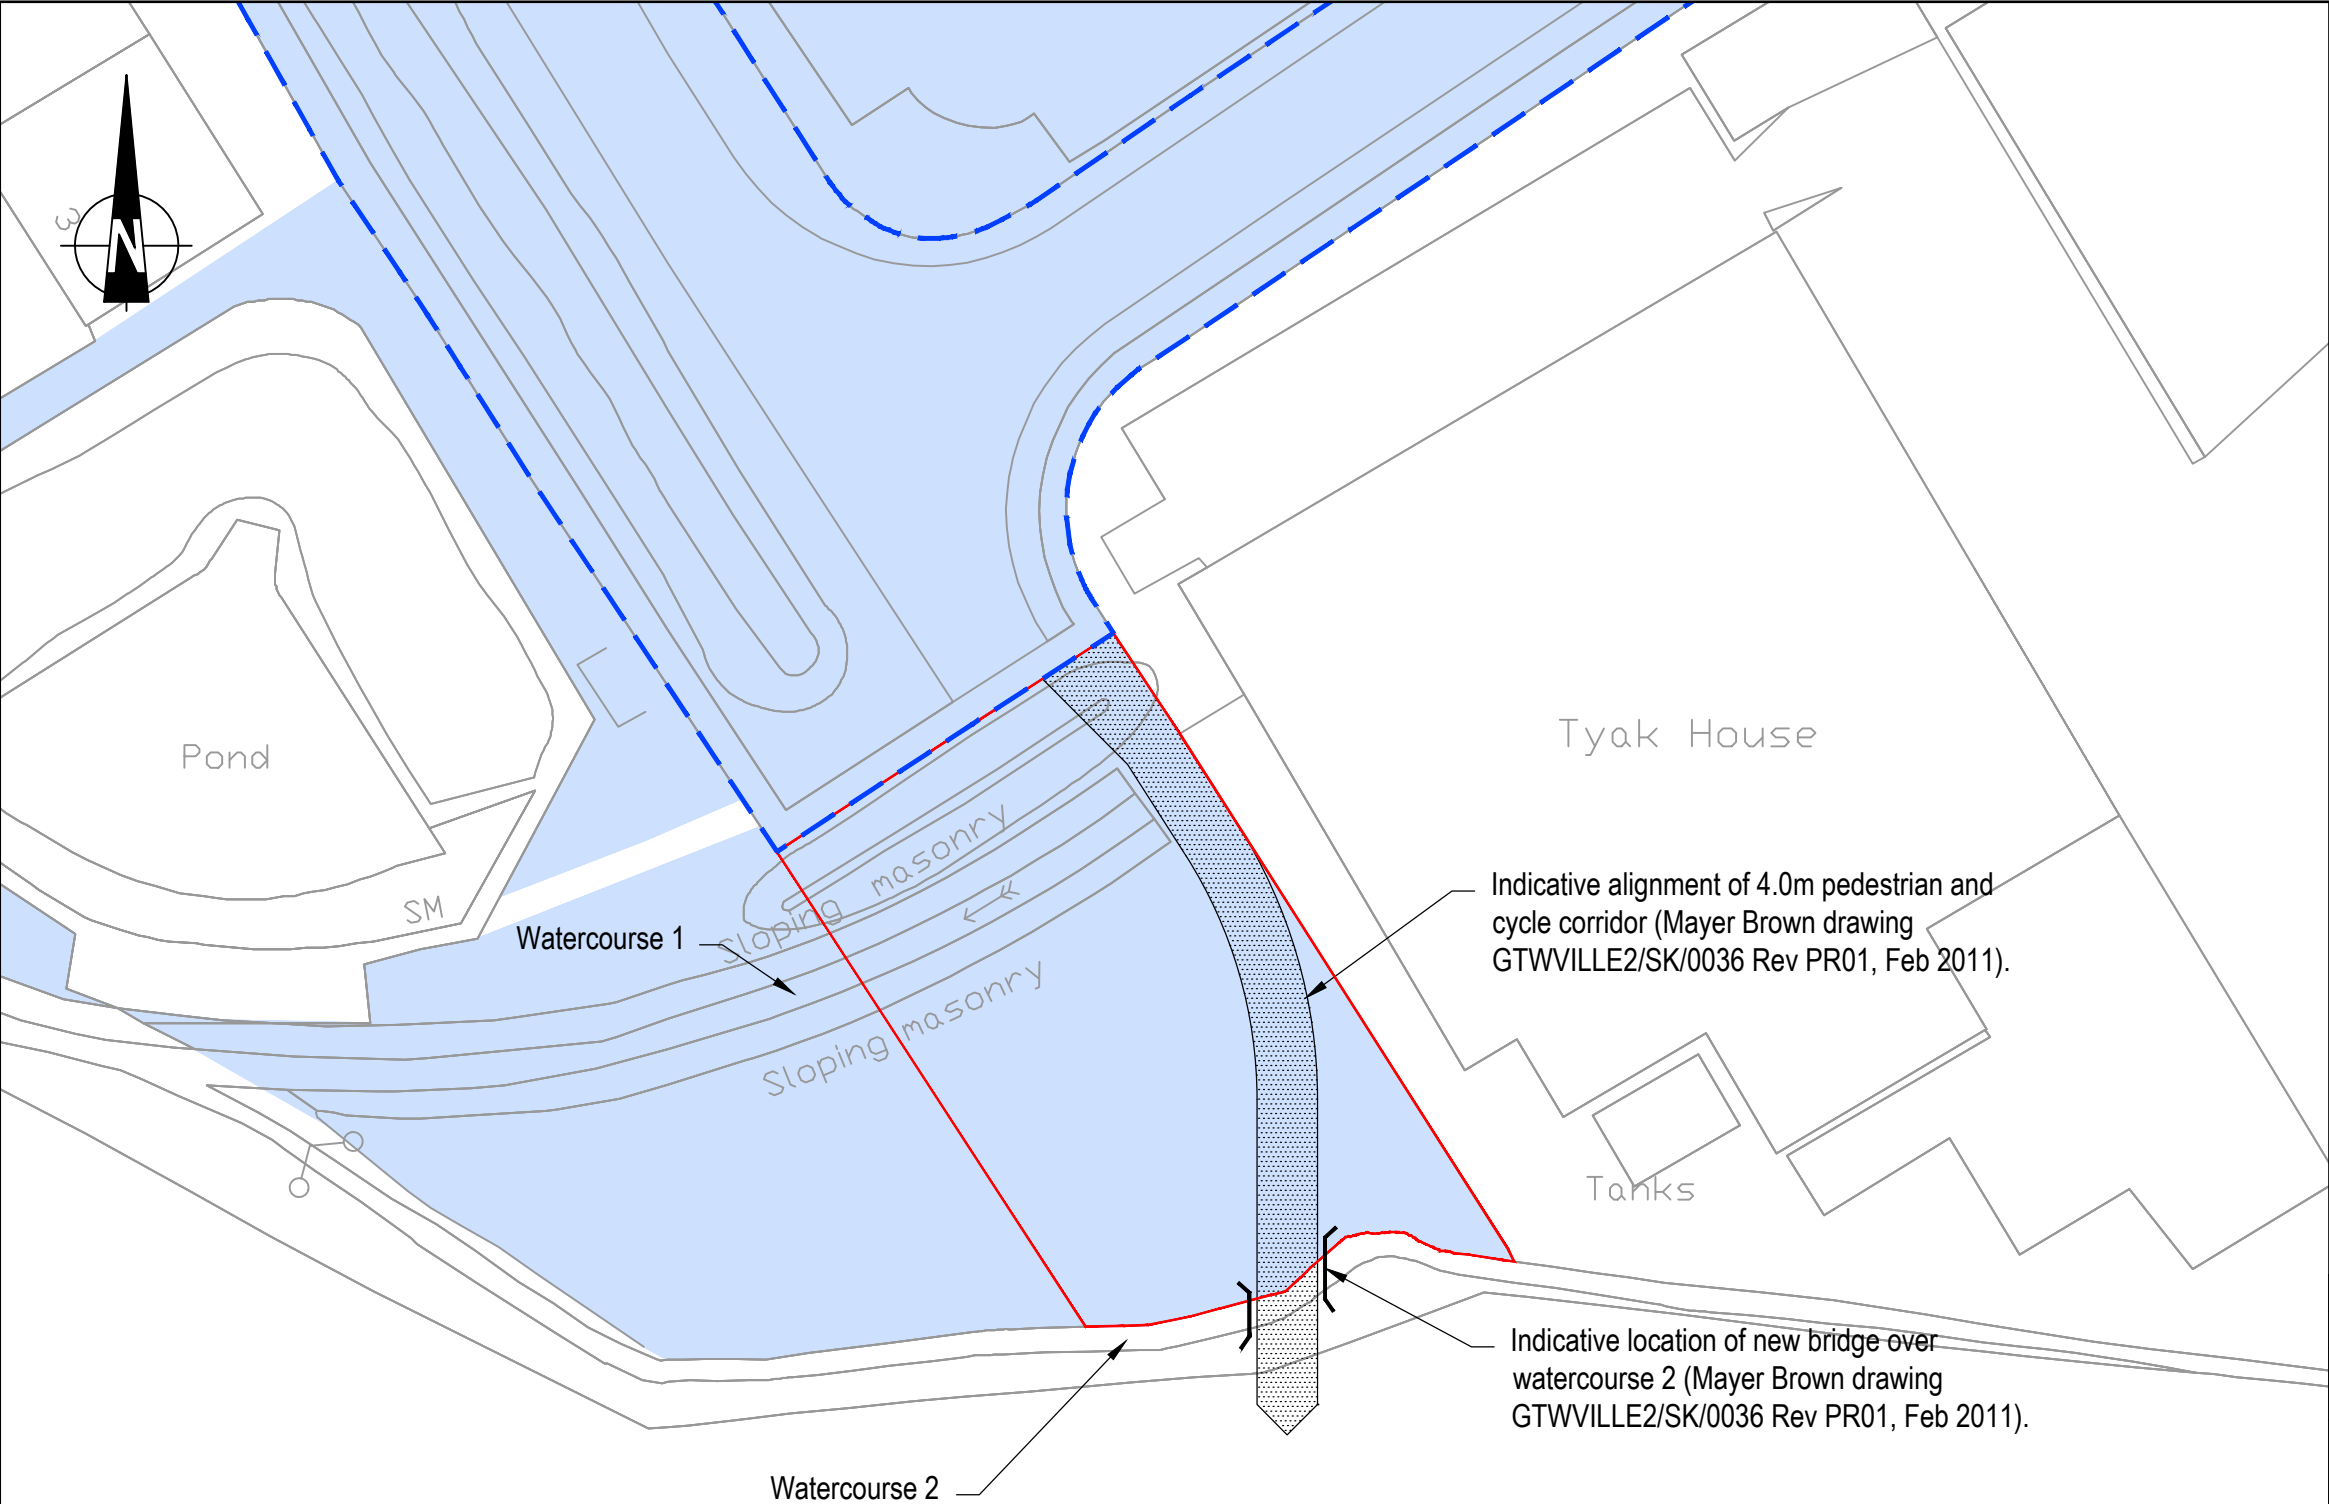

- KEY:
- Land Title Plan Number HP220402 - BAE Systems Electronics Ltd
 - Area of BAE land to be transferred to HCC
 - Extent of publicly maintainable highway
- Notes:
- Title Plan information for Title Plan HP220402 provide by HGP Architects on 16th August 2012.
 - Title Plan information interpreted by Peter Brett Associates LLP onto Ordnance Survey.
 - Extent of publicly maintainable highway interpreted from plan received from Hampshire County Council dated 11th June 2012.

Mark	Revision	Drawn	Date	Chkd

SCALING NOTE: Do not scale from this drawing. If in doubt, ask.
UTILITIES NOTE: The position of any existing public or private sewers, utility services, plant or apparatus shown on this drawing is believed to be correct, but no warranty to this is expressed or implied. Other such plant or apparatus may also be present but not shown. The Contractor is therefore advised to undertake his own investigation where the presence of any existing sewers, services, plant or apparatus may affect his operations.

Drawing Issue Status

FOR INFORMATION

ELETTRA AVENUE, WATERLOOVILLE

TO DELIVER LINK FROM MDA SITE TO BRAMBLES BUSINESS PARK

Client	
BRIDGEHOUSE (BRADFORD LOM) LIMITED	
Date of 1st Issue	Drawn by
05.09.2013	PC
A3 Scale	Checked by
1:500	NC
Drawing Number	Revision
29169/101/001	-

pba
peterbrett

Offices throughout the UK and Europe

www.peterbrett.com

© Peter Brett Associates LLP

BRISTOL
Tel: 0117 928 1560