


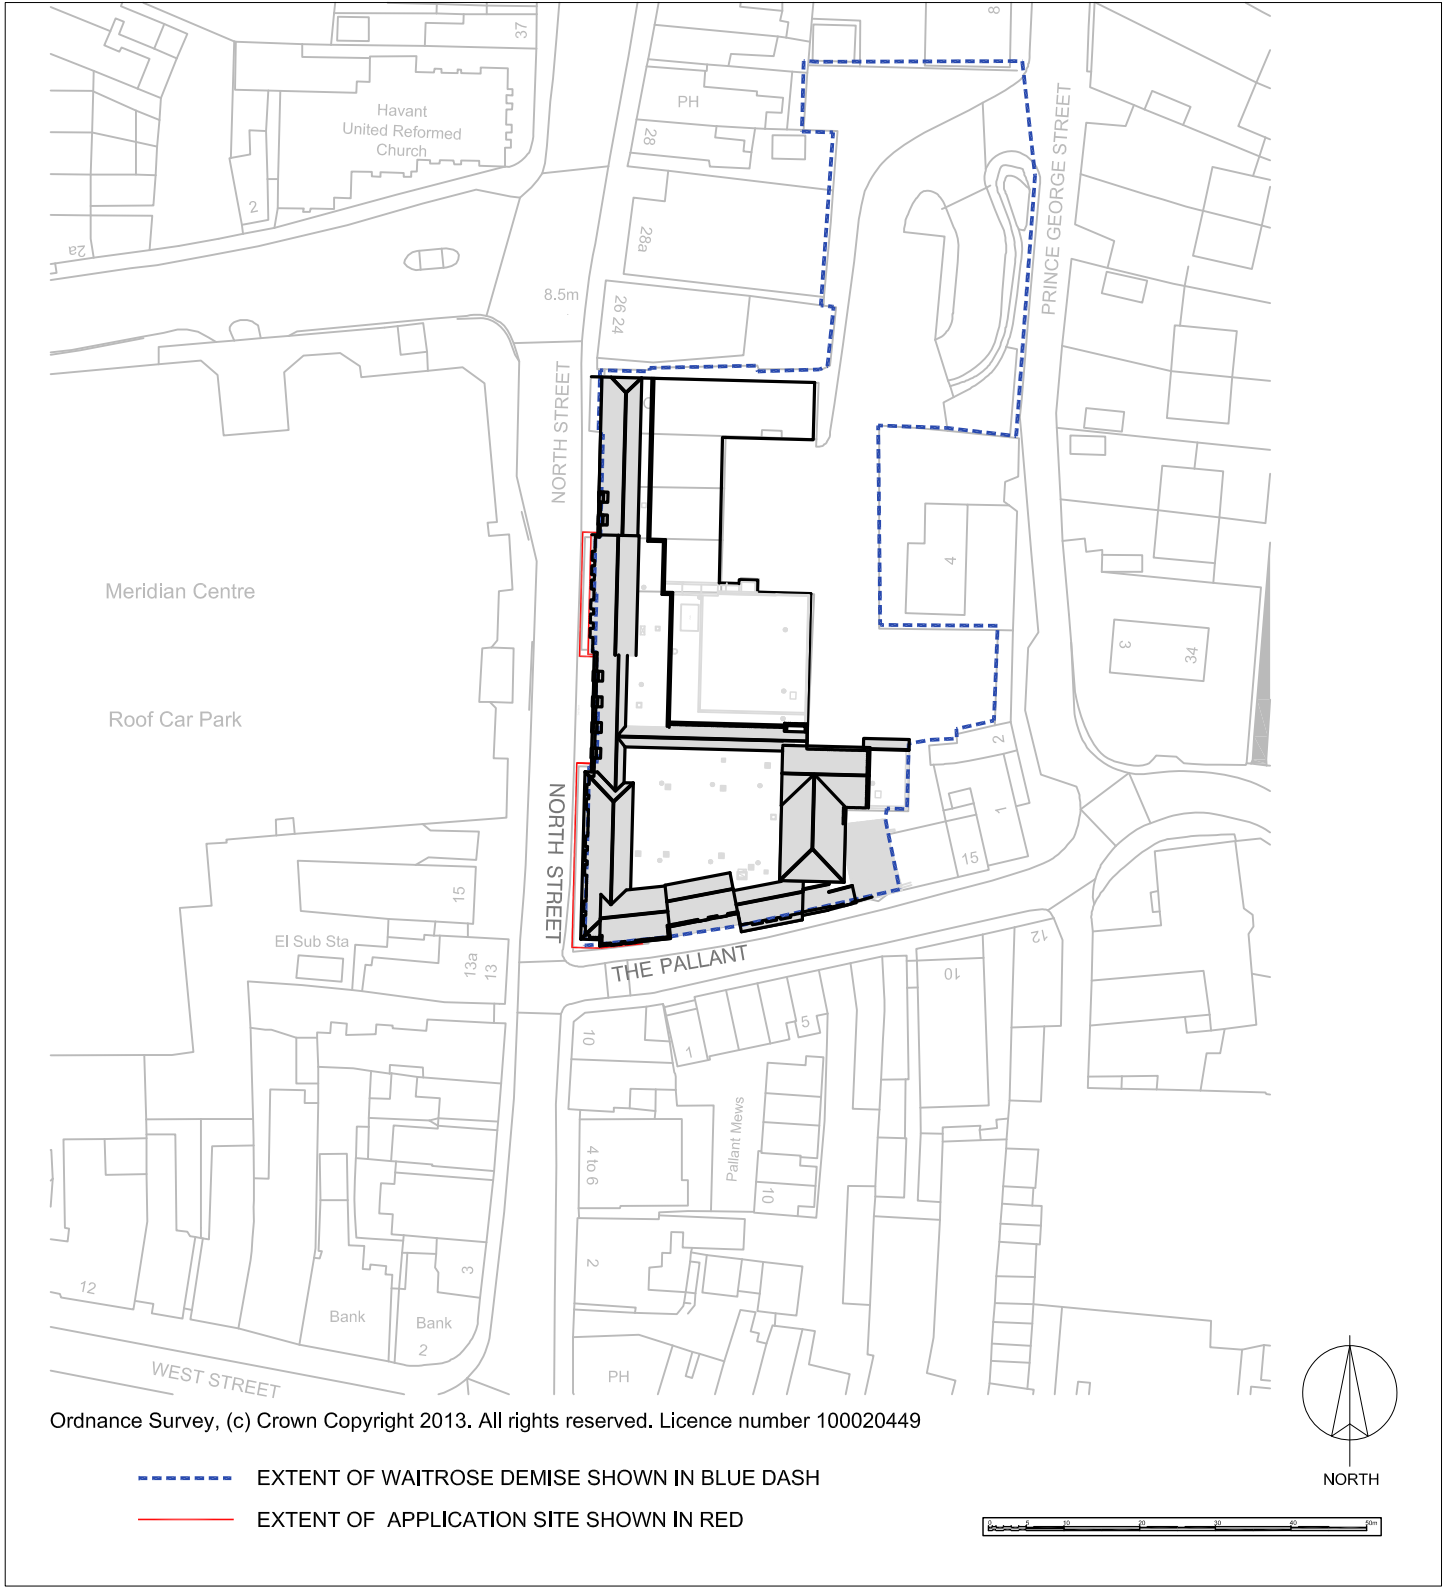

REVISION

PROJECT
WAITROSE HAVANT

TITLE:
SITE LOCATION PLAN

DRAWING NO:	REV:	SCALE @ A4
12-092-01-AZ(P)-001	A	1:1000
BY:	CHK:	DATE:
SL	HG	14.02.13

XREFS USED IN THIS DRAWING:

B+R ARCHITECTS

Suncourt House 18-26 Essex Road London N1 8LN
T 020 3227 0800 E design@bandr-arch.com
www.bandr-arch.com

INFORMATION

THE COPYRIGHT OF THIS DRAWING OR PART THEREOF BELONGS TO BAMBER & REDDAN ARCHITECTS LTD.
CONTRACTOR TO CHECK ALL DIMENSIONS PRIOR TO COMMENCING WORK - DO NOT SCALE.