


Rose in June - Proposed Sections



Section C-C

1st floor raised to give 3.6m
floor to soffit height on shop
floor

Ceiling suspended to give 3.0m
floor to ceiling height on shop
floor

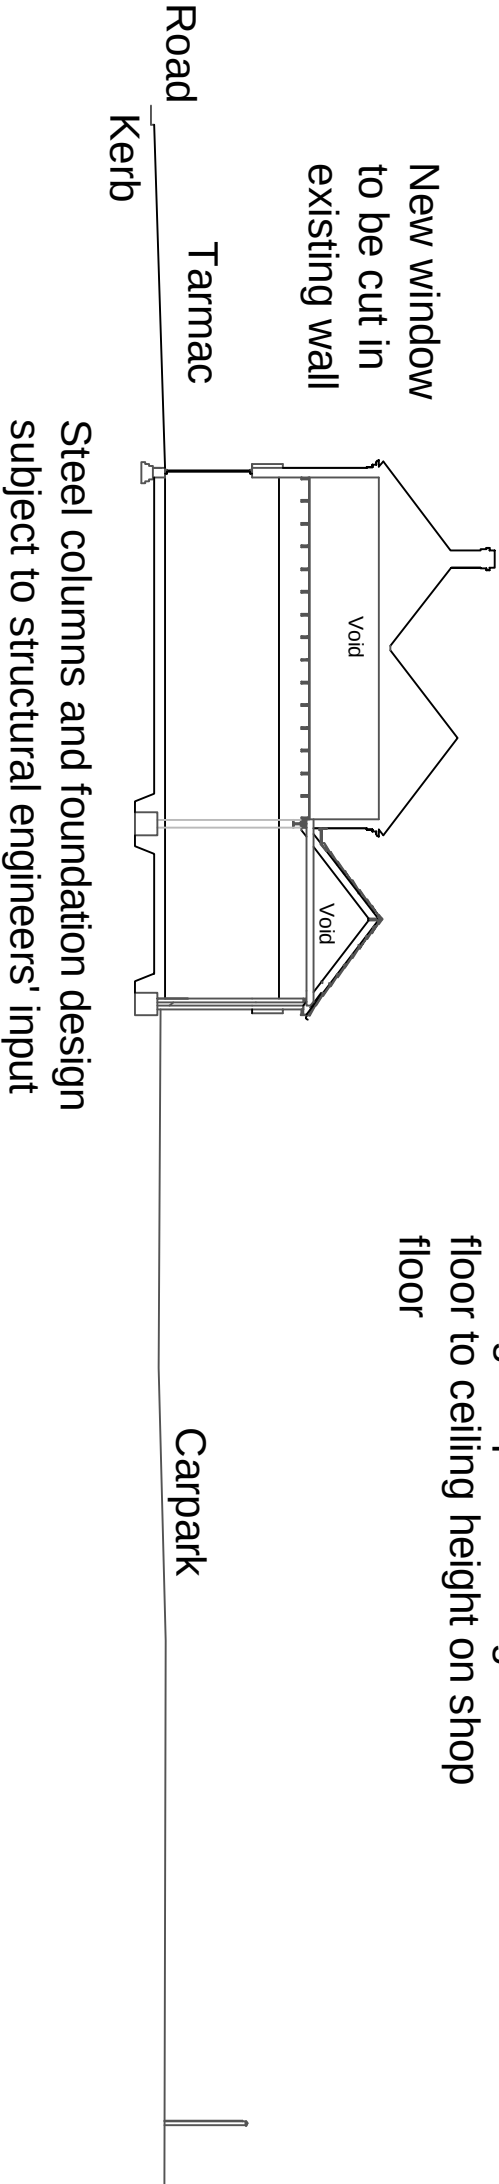

revisions	
Revision A: Design reviewed 19/12/12	-
Revision B: Floorplans amended 24/01/13	-
-	-
-	-
-	-
-	-

-	-
-	-
-	-
-	-
-	-
-	-

client	
drawn by	JP
checked by	NEI

project	
Rose in June	Hayling Island
drawing	Proposed section C - C

drawing no. revision	
P - 013	B
date	scale at A3
24/01/13	1:200
job no.	scale at A1
SNBC251803	1:100



Building & Project Consultancy
2 Charlotte Place
Southampton
SO14 0TB
t 02380 713 900
e afraser@savills.com