



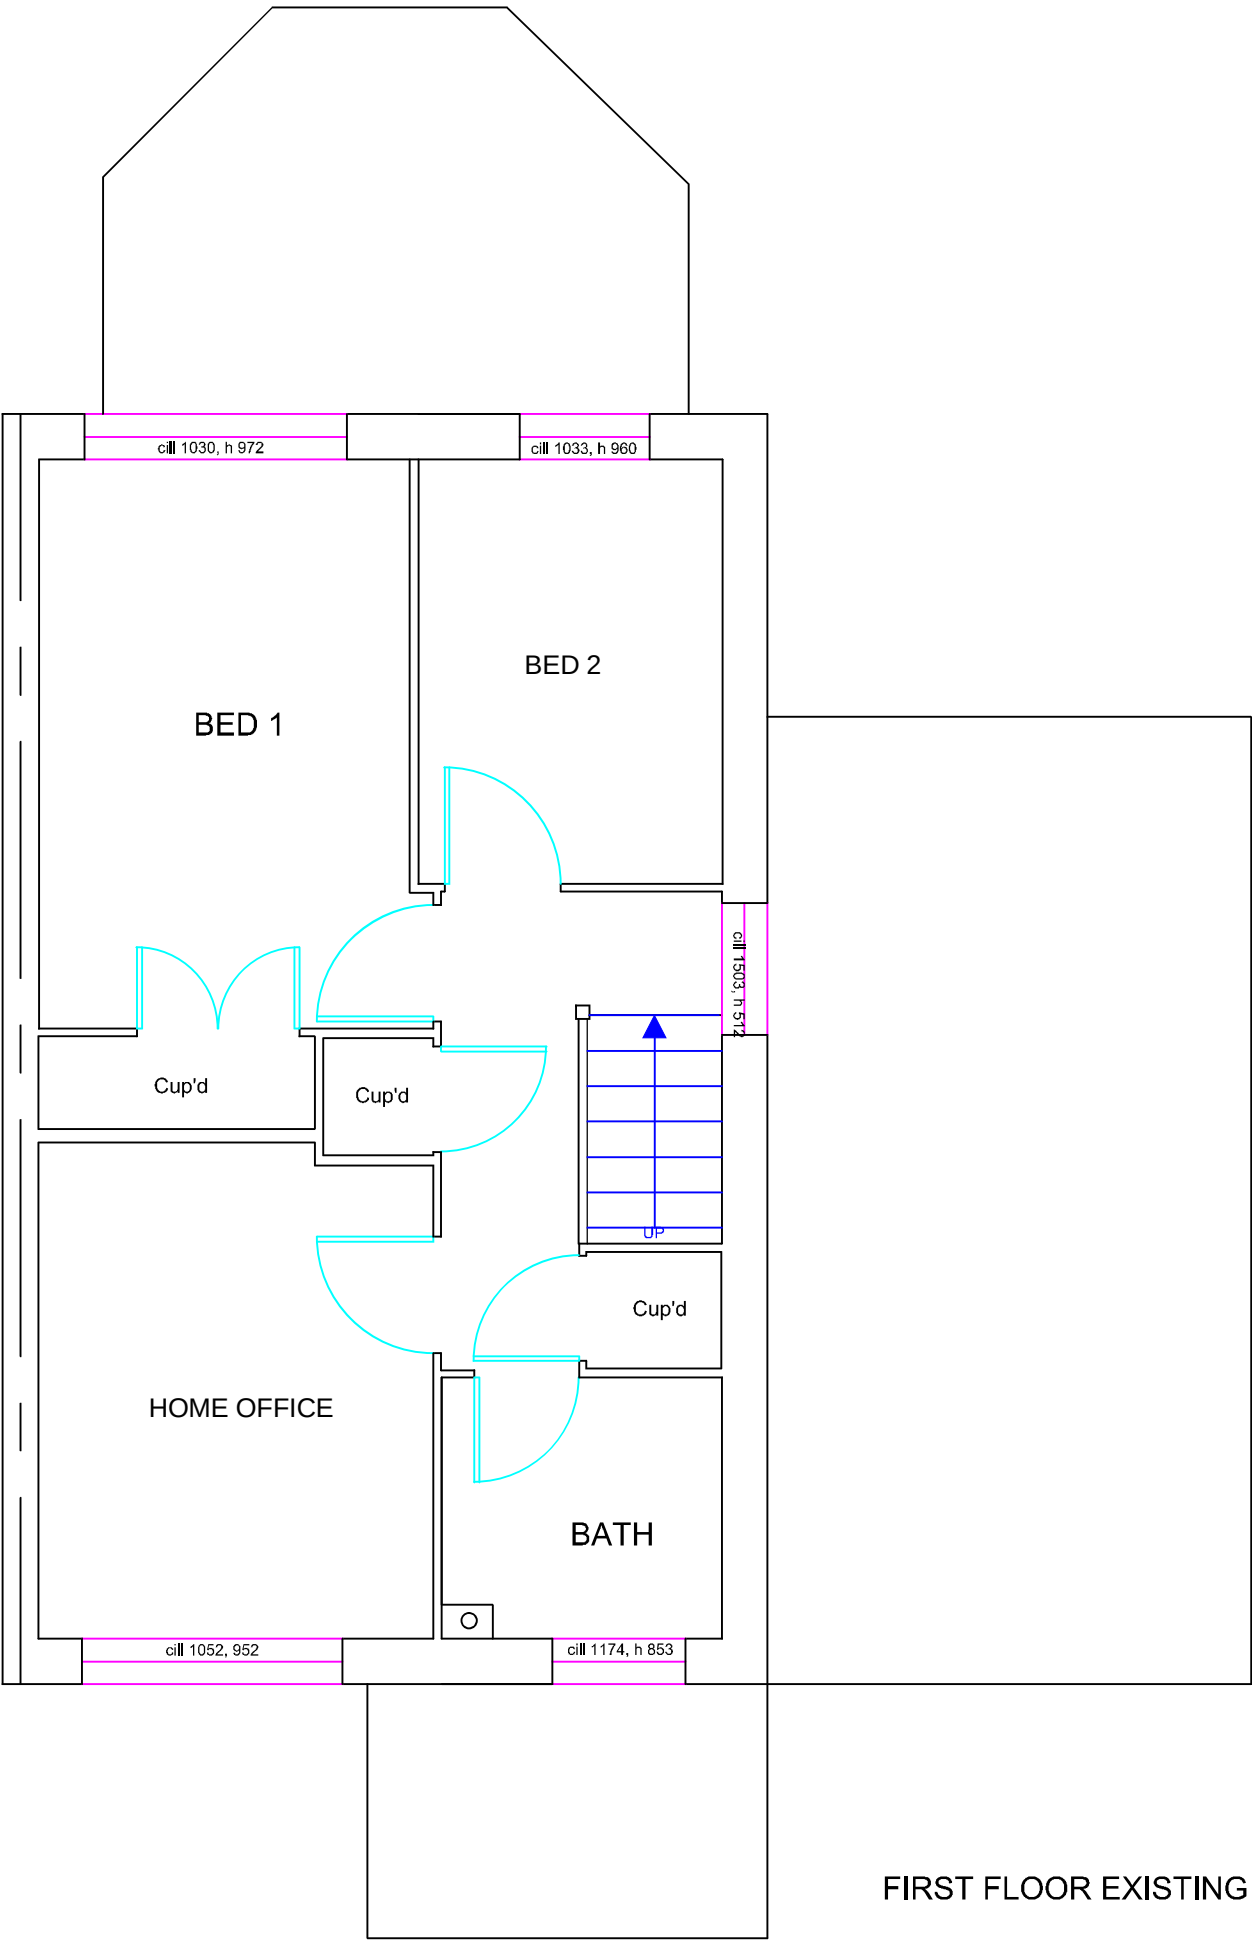

**Mr & Mrs Whitelaw**  
**2 Camelia Close**  
**Havant**  
**PO9 2FQ**

**1F EXISTING**

DWG No: Whitelaw-MM-169-v1-03

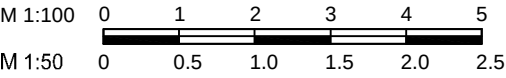

SCALE @ A3: 1:50

- 01 All drawings are preliminary unless stated differently. Preliminary drawings and are not to be built or manufactured from.  
02 All structural work where mentioned on this drawing is subject to a qualified structural and civil engineer calculations.  
03 These plans may be subject to "Planning & Building Regulation Approval" or any other statute in law.  
04 All materials to match existing unless otherwise stated.  
05 This drawing is indicative and is not a structural engineering drawing.

**Architectural Services**  
**01243 767440**  
Forum House, Stirling Rd, Chichester, PO19 7DN