
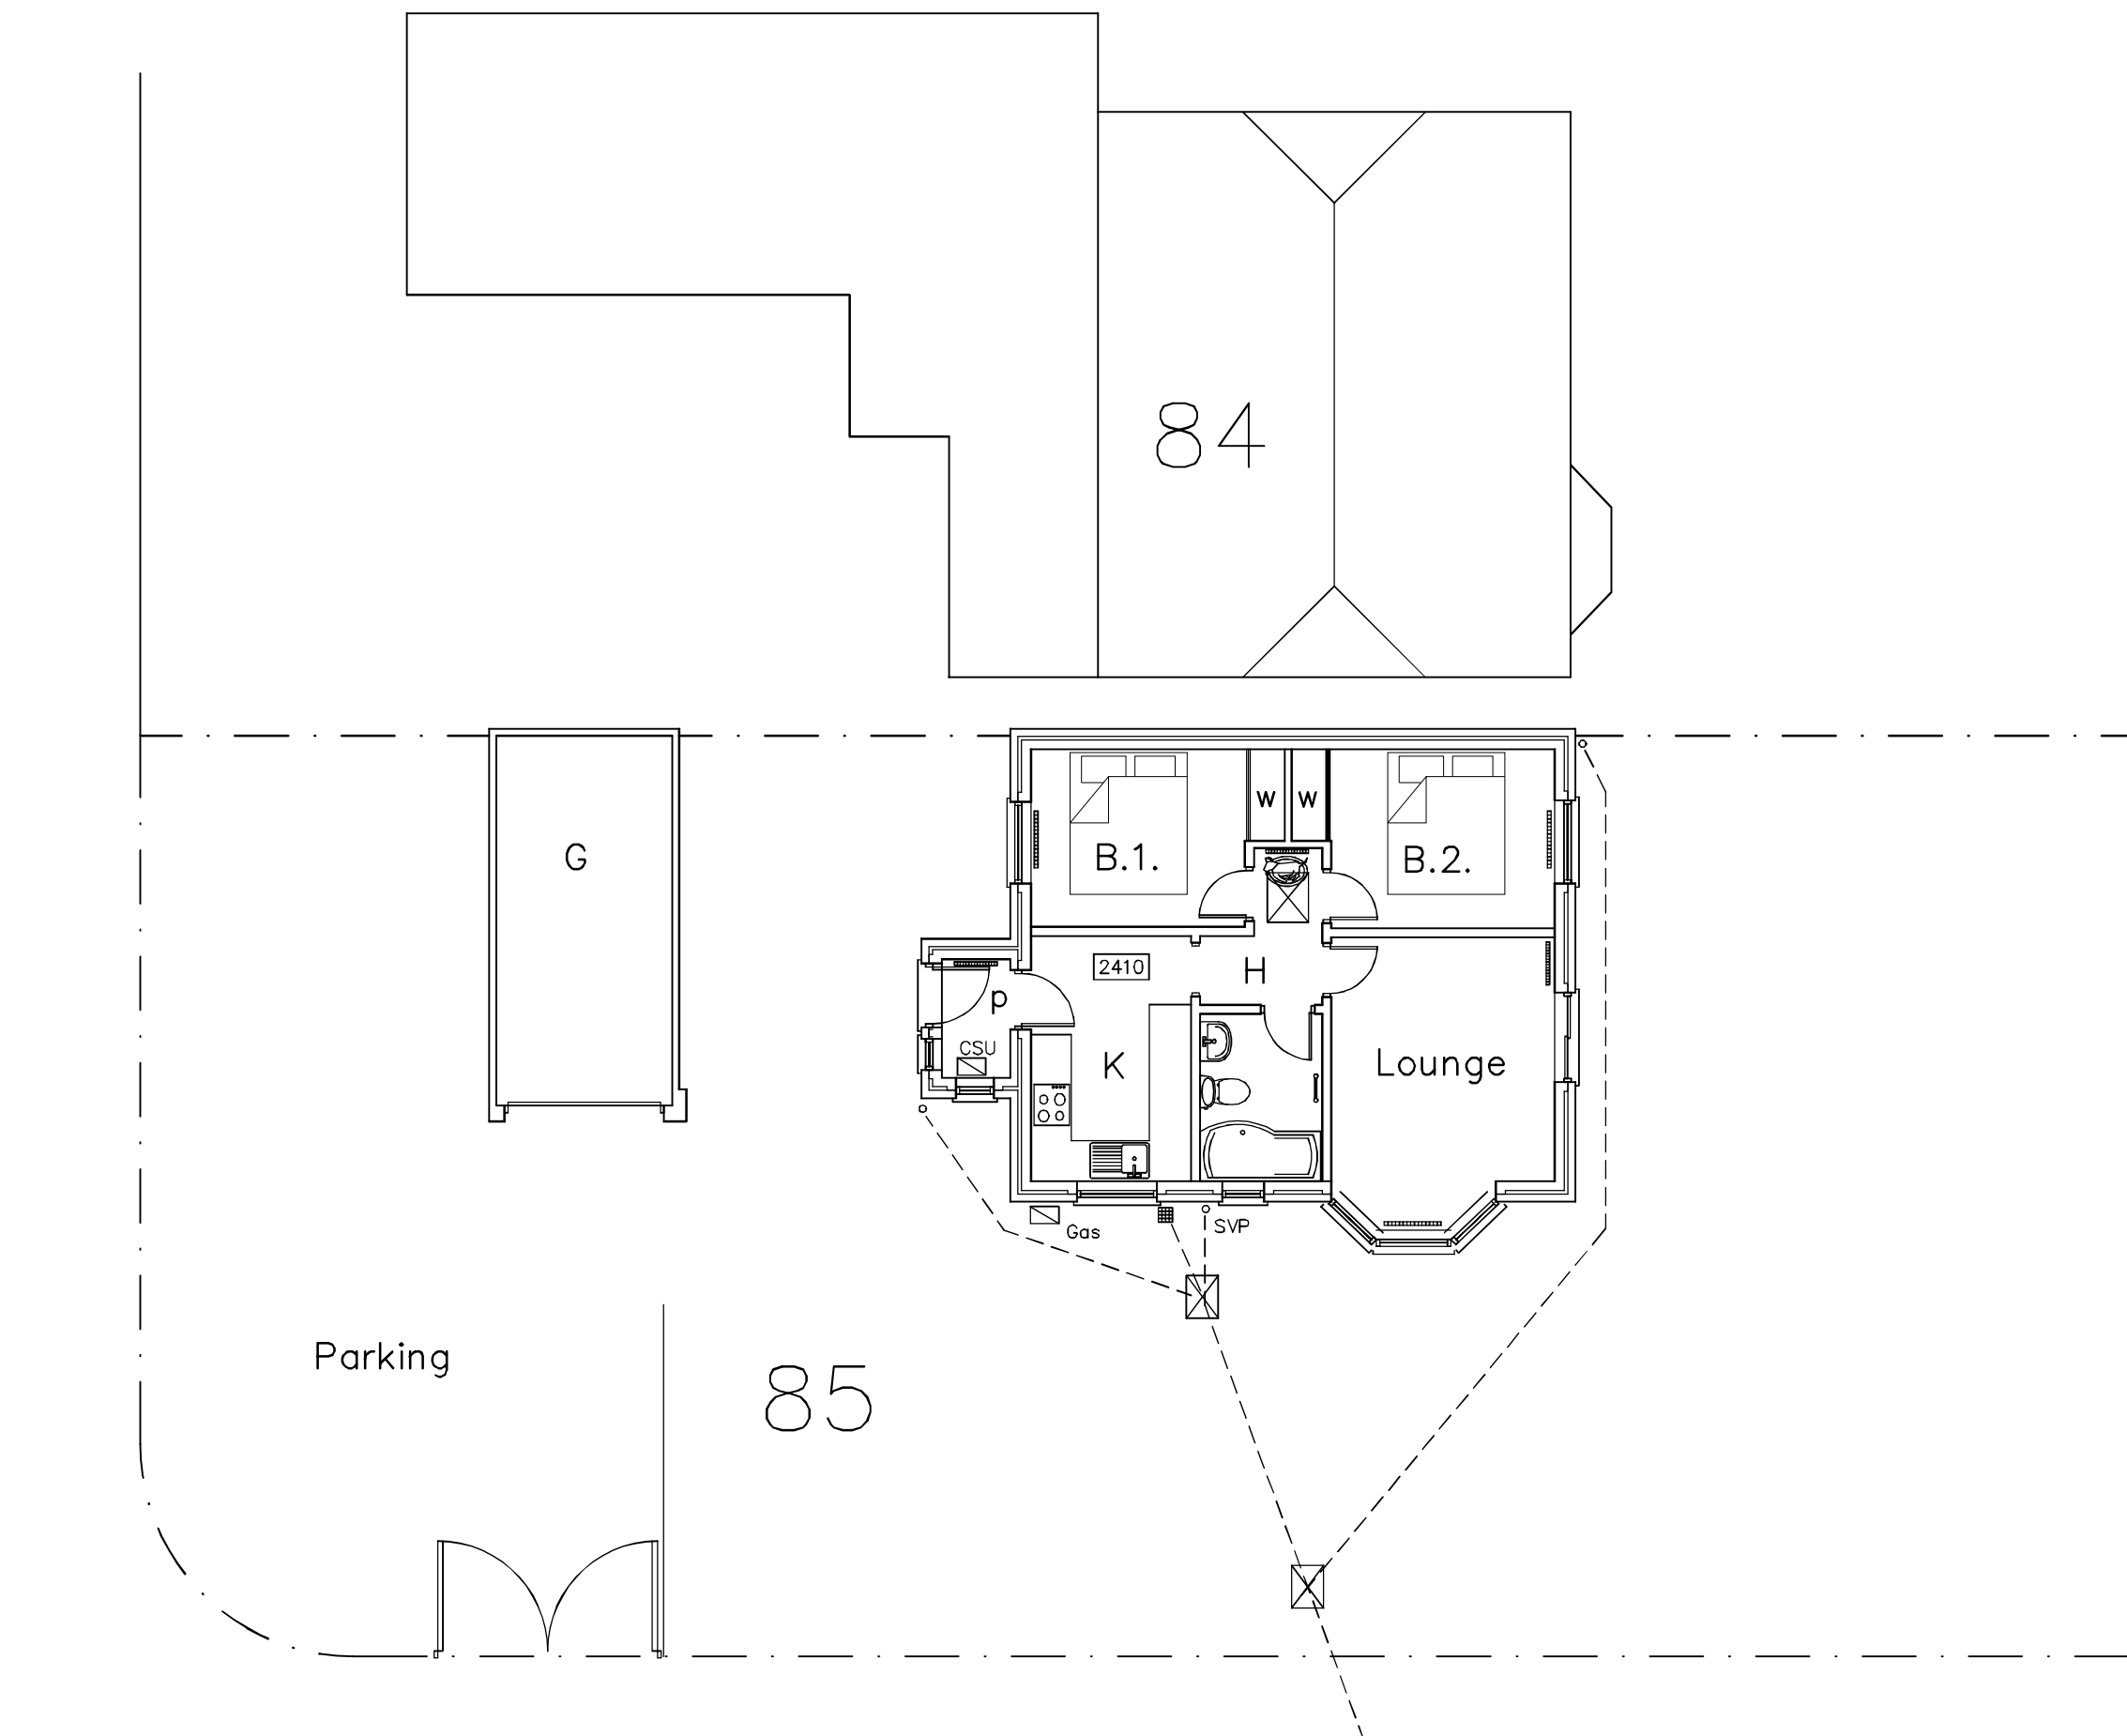


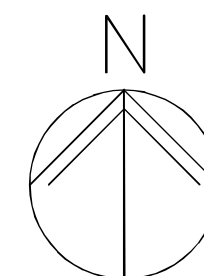

85 Elm Close
Hayling Is.
PO11 9AU

SURVEY PLAN

Martin Critchley
Chartered Architect
7 North Street
Havant, Hampshire, PO9 1PW
023 92 474 919
critchleyarchitect@hotmail.com

Scale A3 =1:100
Drawn MHC
Date 26/06/13

Revisions

A. No.84 added. 03/10/13
B.
C.

1333-101 A