


EXISTING ELEVATIONS



South




North

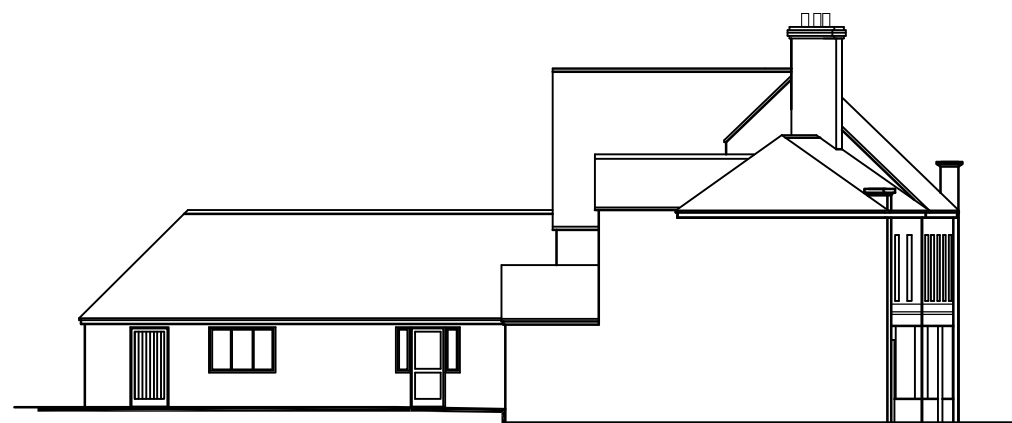


West

PROPOSED ELEVATIONS

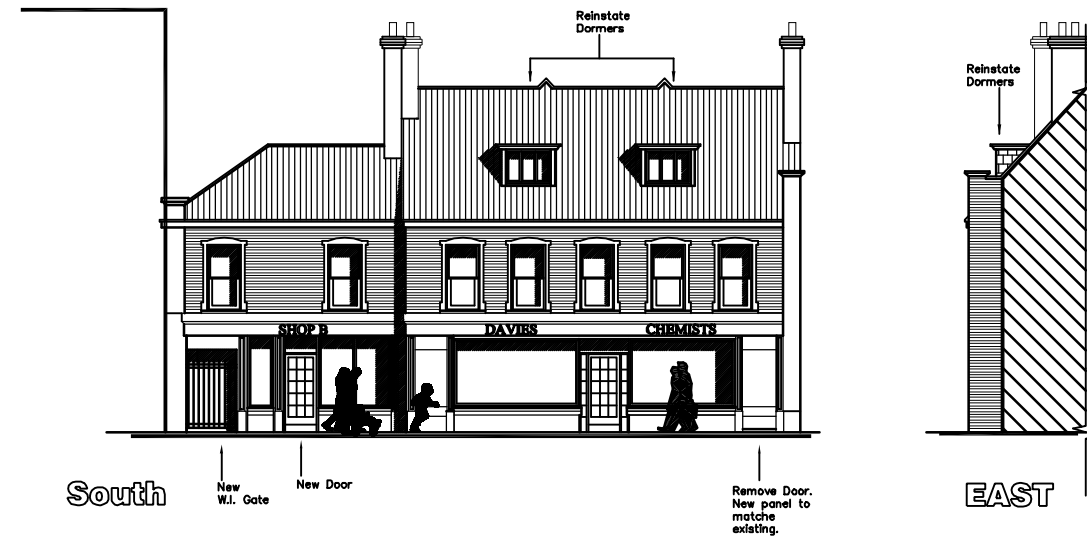


South

EAST

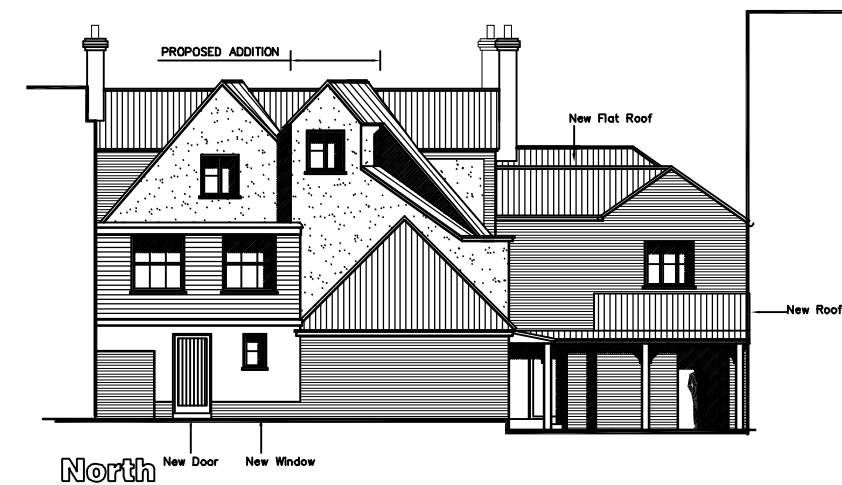


North

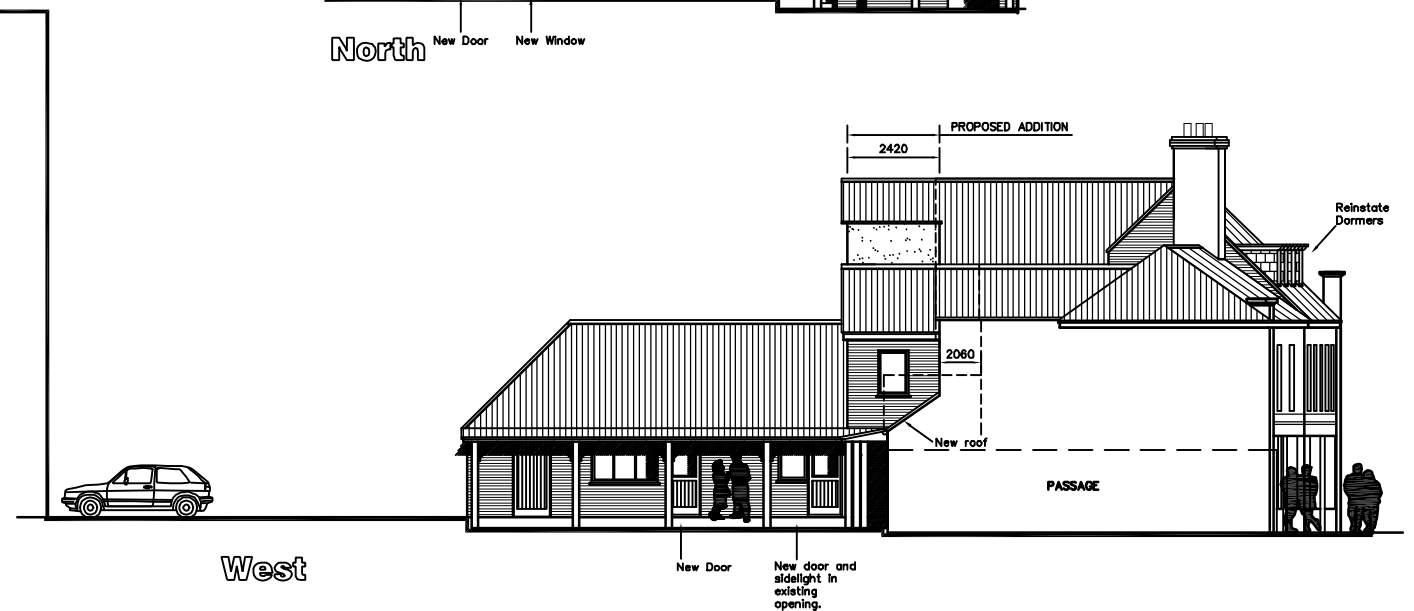

West

Davies Pharmacy
West Street, Havant
PO9 1PF

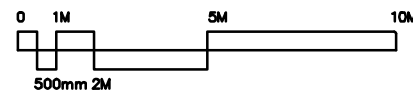

ELEVATIONS

Revisions
A. Notes added. 03/05/13
B. Planning Reapplication. 17/07/13
C.

Martin Critchley
Chartered Architect
7 North Street
Havant, Hampshire, PO9 1PW
023 92 474 919
critchleyarchitect@hotmail.com

Scale A1=1:100
Date 11/04/13
Drawn MHC/JHL

1317-407^B