
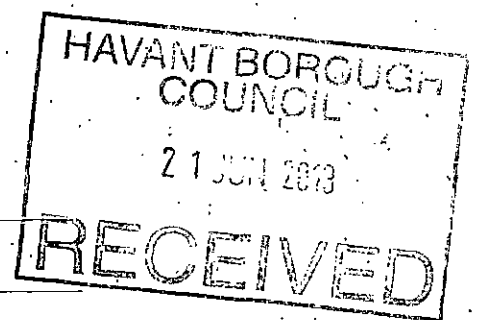


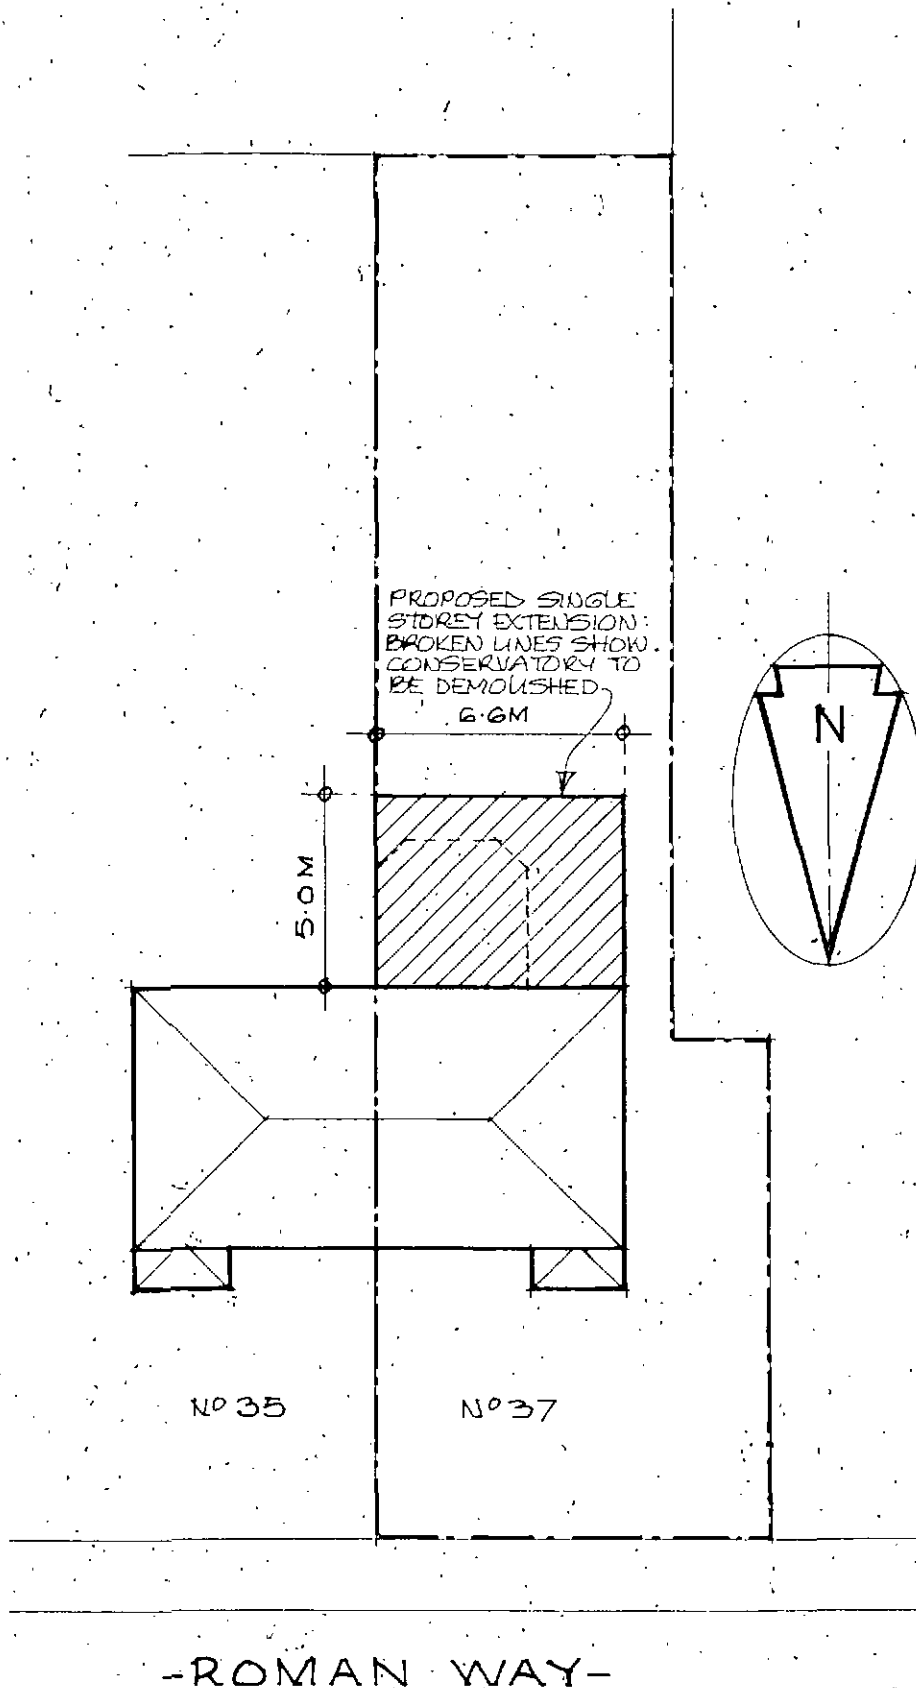

PROPOSED ALTERATIONS & ADDITIONS TO 37 ROMAN WAY,
BEDHAMPTON, HAVANT, PO9 3PR