


95/56332/3


BOROUGH OF HAVANT
ENVIRONMENTAL SERVICES
DEPARTMENT
21 SEP 1995
RECEIVED

B.O.H.
PERMIT


Amended

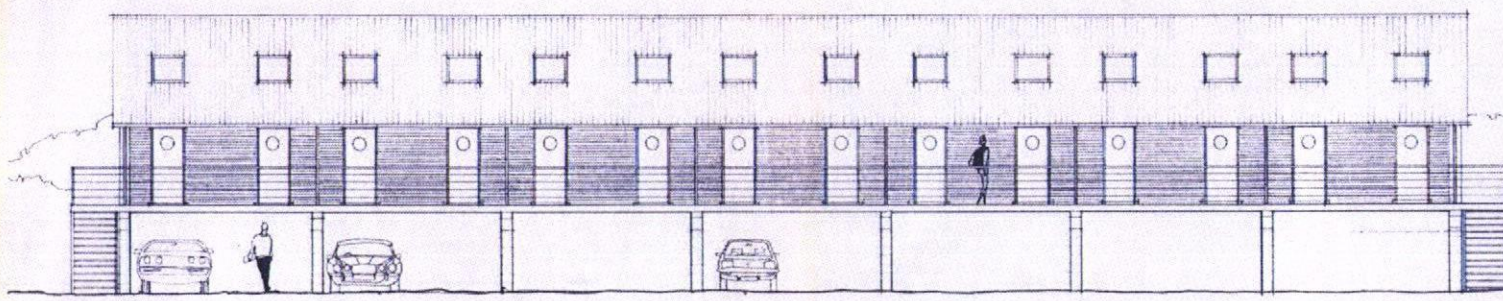


NORTH EAST ELEVATION

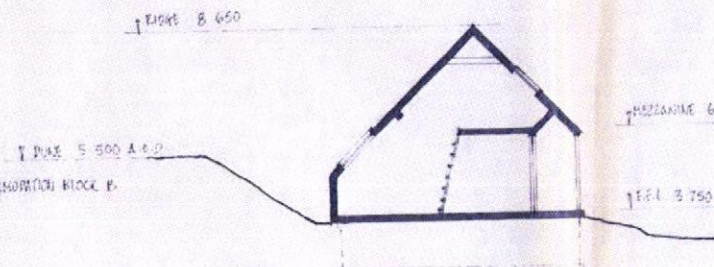


SECTION BLOCK A

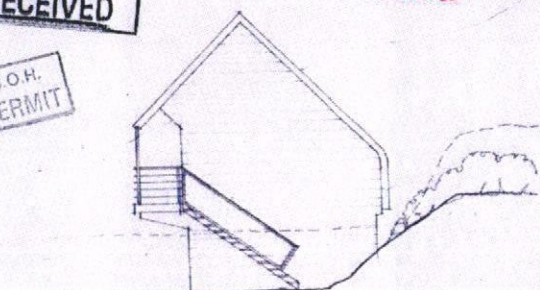

NORTH WEST ELEVATION

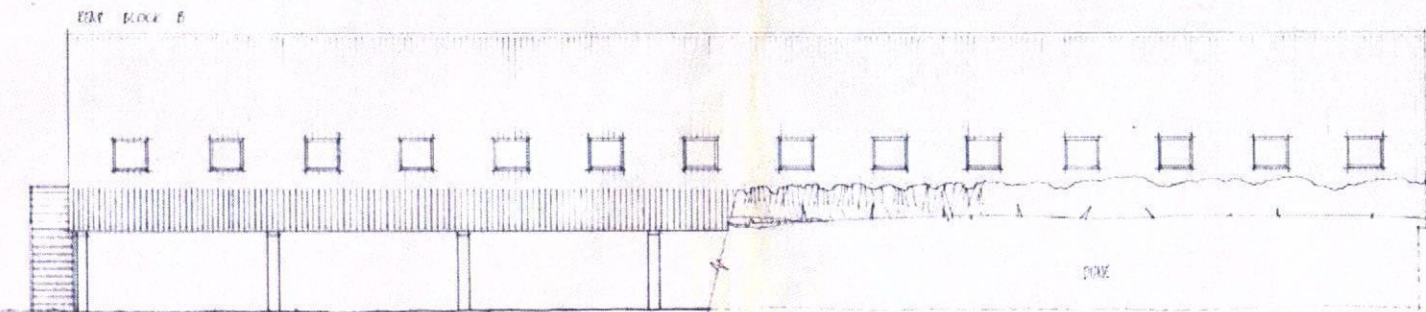


SOUTH WEST ELEVATION BLOCK B

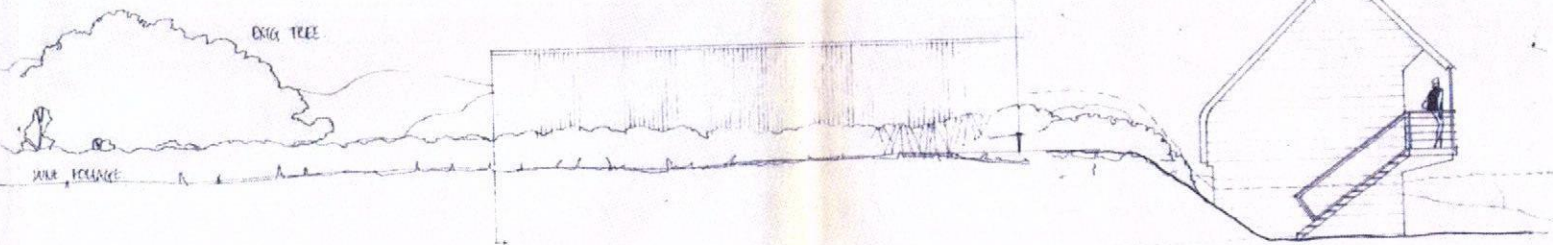

SOUTH WEST ELEVATION BLOCK A


SOUTH EAST ELEVATION

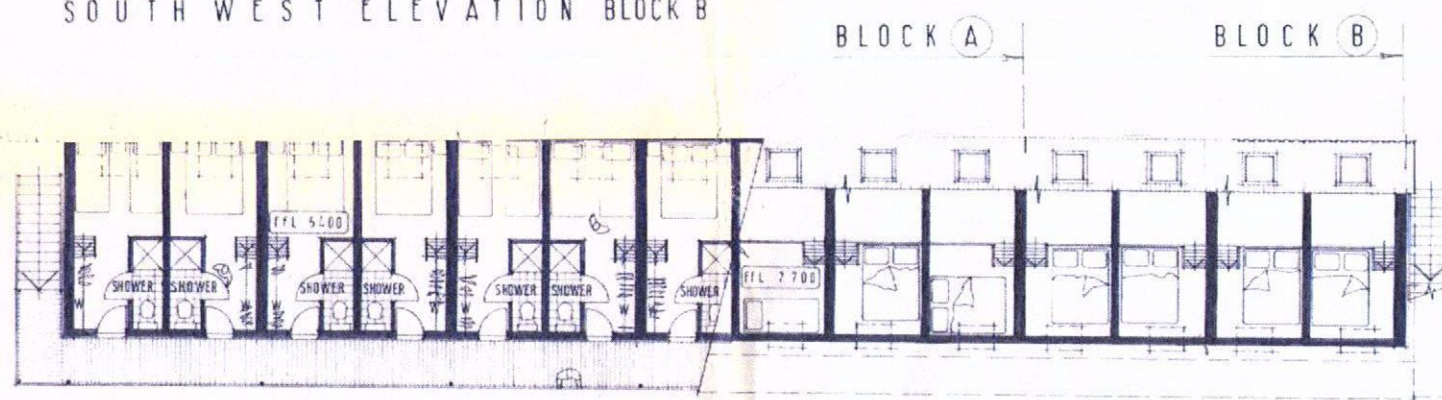


FIRST FLOOR PLAN BLOCK B
GROUND MEZZANINE LEVEL




ACCOMMODATION BLOCK B 14 UNITS AS DRAWN

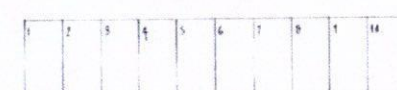

ACCOMMODATION BLOCK A AS DRAWN BUT TO 10 UNITS

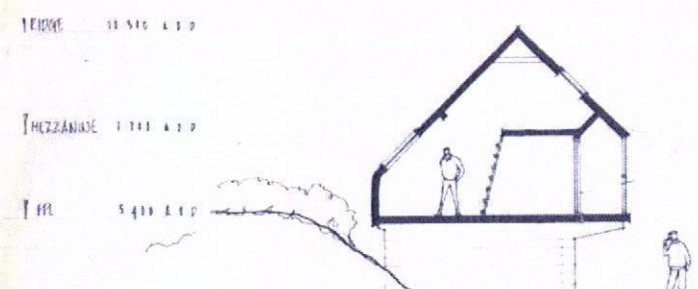

SECTION BLOCK B

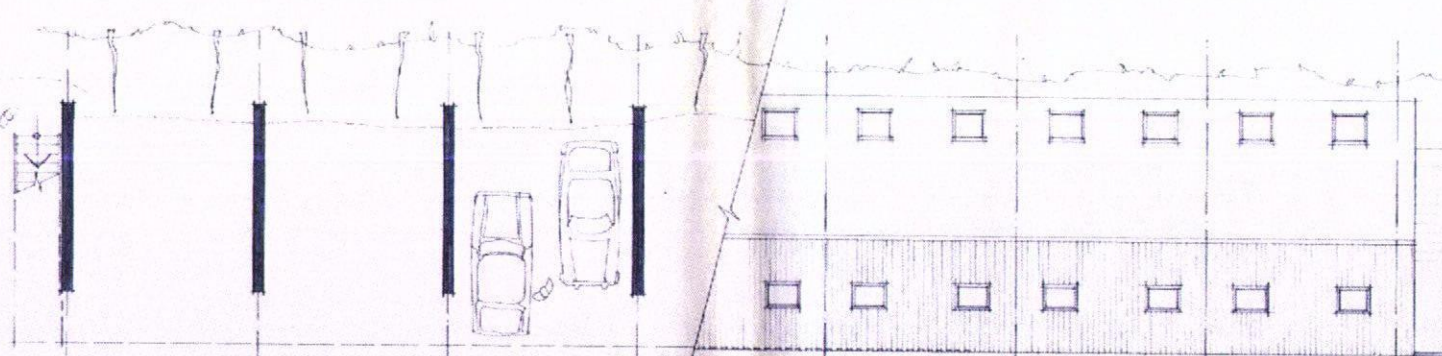


GROUND FLOOR PLAN
BLOCK B WITH PARKING UNDER

ROOF PLAN

MATERIALS

- CEILING WALLS TO BE OF FAIR FACED CONCRETE BLOCK
- BALUSTRADE, POSTS & STAIRS TO BE POLYESTER POWDER COATED MILD STEEL
- ROOF COVERING TO BE CORRUGATED STEEL DECKING
- BALCONY WALL TO BE STAINED HORIZONTAL TIMBER CLADDING
- DOORS TO BE STAINED / PAINTED TIMBER
- BALCONY TO HAVE HARDWOOD TIMBER PLANKING
- WINDOWS TO BE PROPRIETARY OPENING ROOFLIGHTS TO SUIT ROOF DECKING SYSTEM

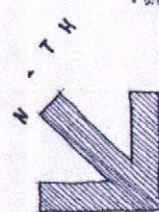

HAVANT BOROUGH
COUNCIL

06 MAR 2013

RECEIVED

KEN MORGAN ARCHITECTS

THE ARCHITECT
KEN MORGAN ARCHITECTS
100, 101, 102,1000

HAYLING ISLAND
SAILING CLUB

H. I. S. C.

ACCOMMODATION
SHEET 2 BLOCKS A & B

Date: JUNE '95 Scale: 1/100 608.53

HAYLING ISLAND SAILING CLUB