


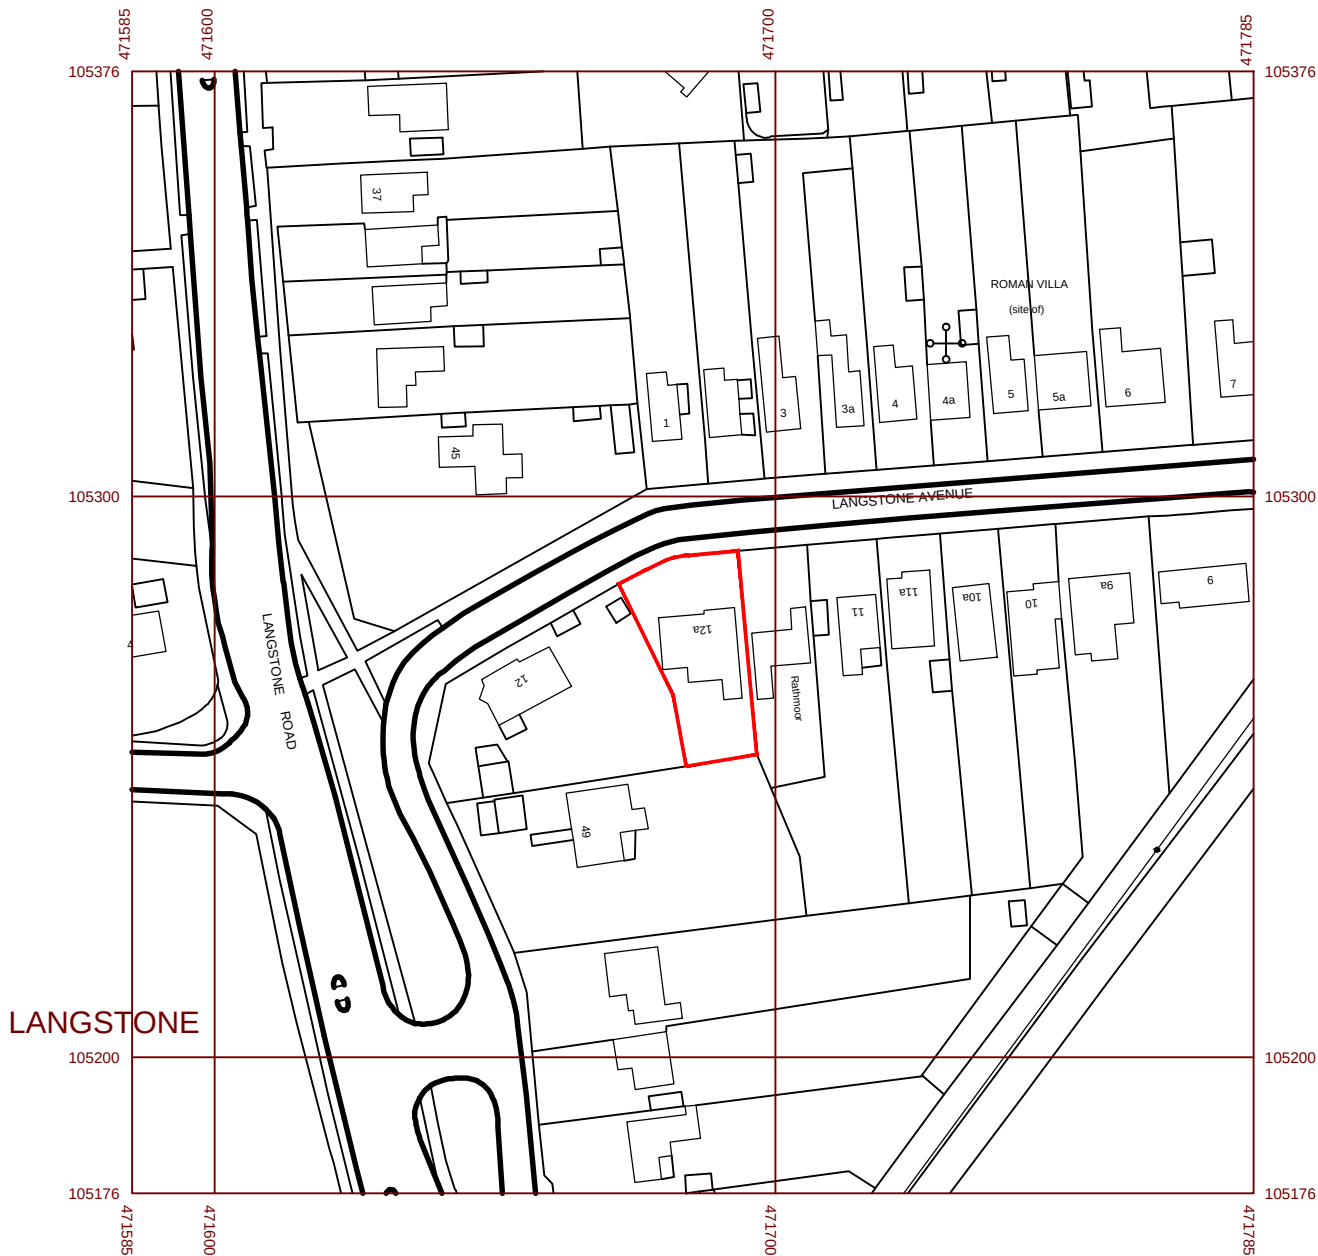

(c) Crown Copyright 2013
Reproduction in whole or in part is prohibited
without the prior permission of Ordnance Survey.
Licence purchased from National Map Centre Kent, No: 001108969



DOS A4 FRAME

Project 12a Langstone Avenue Havant PO9 1RU		~Daniel O'Shea~ Architectural Technician Services 38 Pitcroft Road North End Portsmouth Hants PO2 8BE	
Drawing Title 2-Storey Extension Site Location Plan		Tel No: 023 9243 3026 Mobile No: 07983 566429 E-mail Address: dan.oshea73@ntlworld.com	
Date Jul '13 Scale 1:1250		NOTE: DO NOT SCALE FROM THIS DRAWING Check all dimensions on site prior to commencement of works	
		Drawing No ODP-002-001	