



AREA = 753 sq. metres
(0.19 Acres)

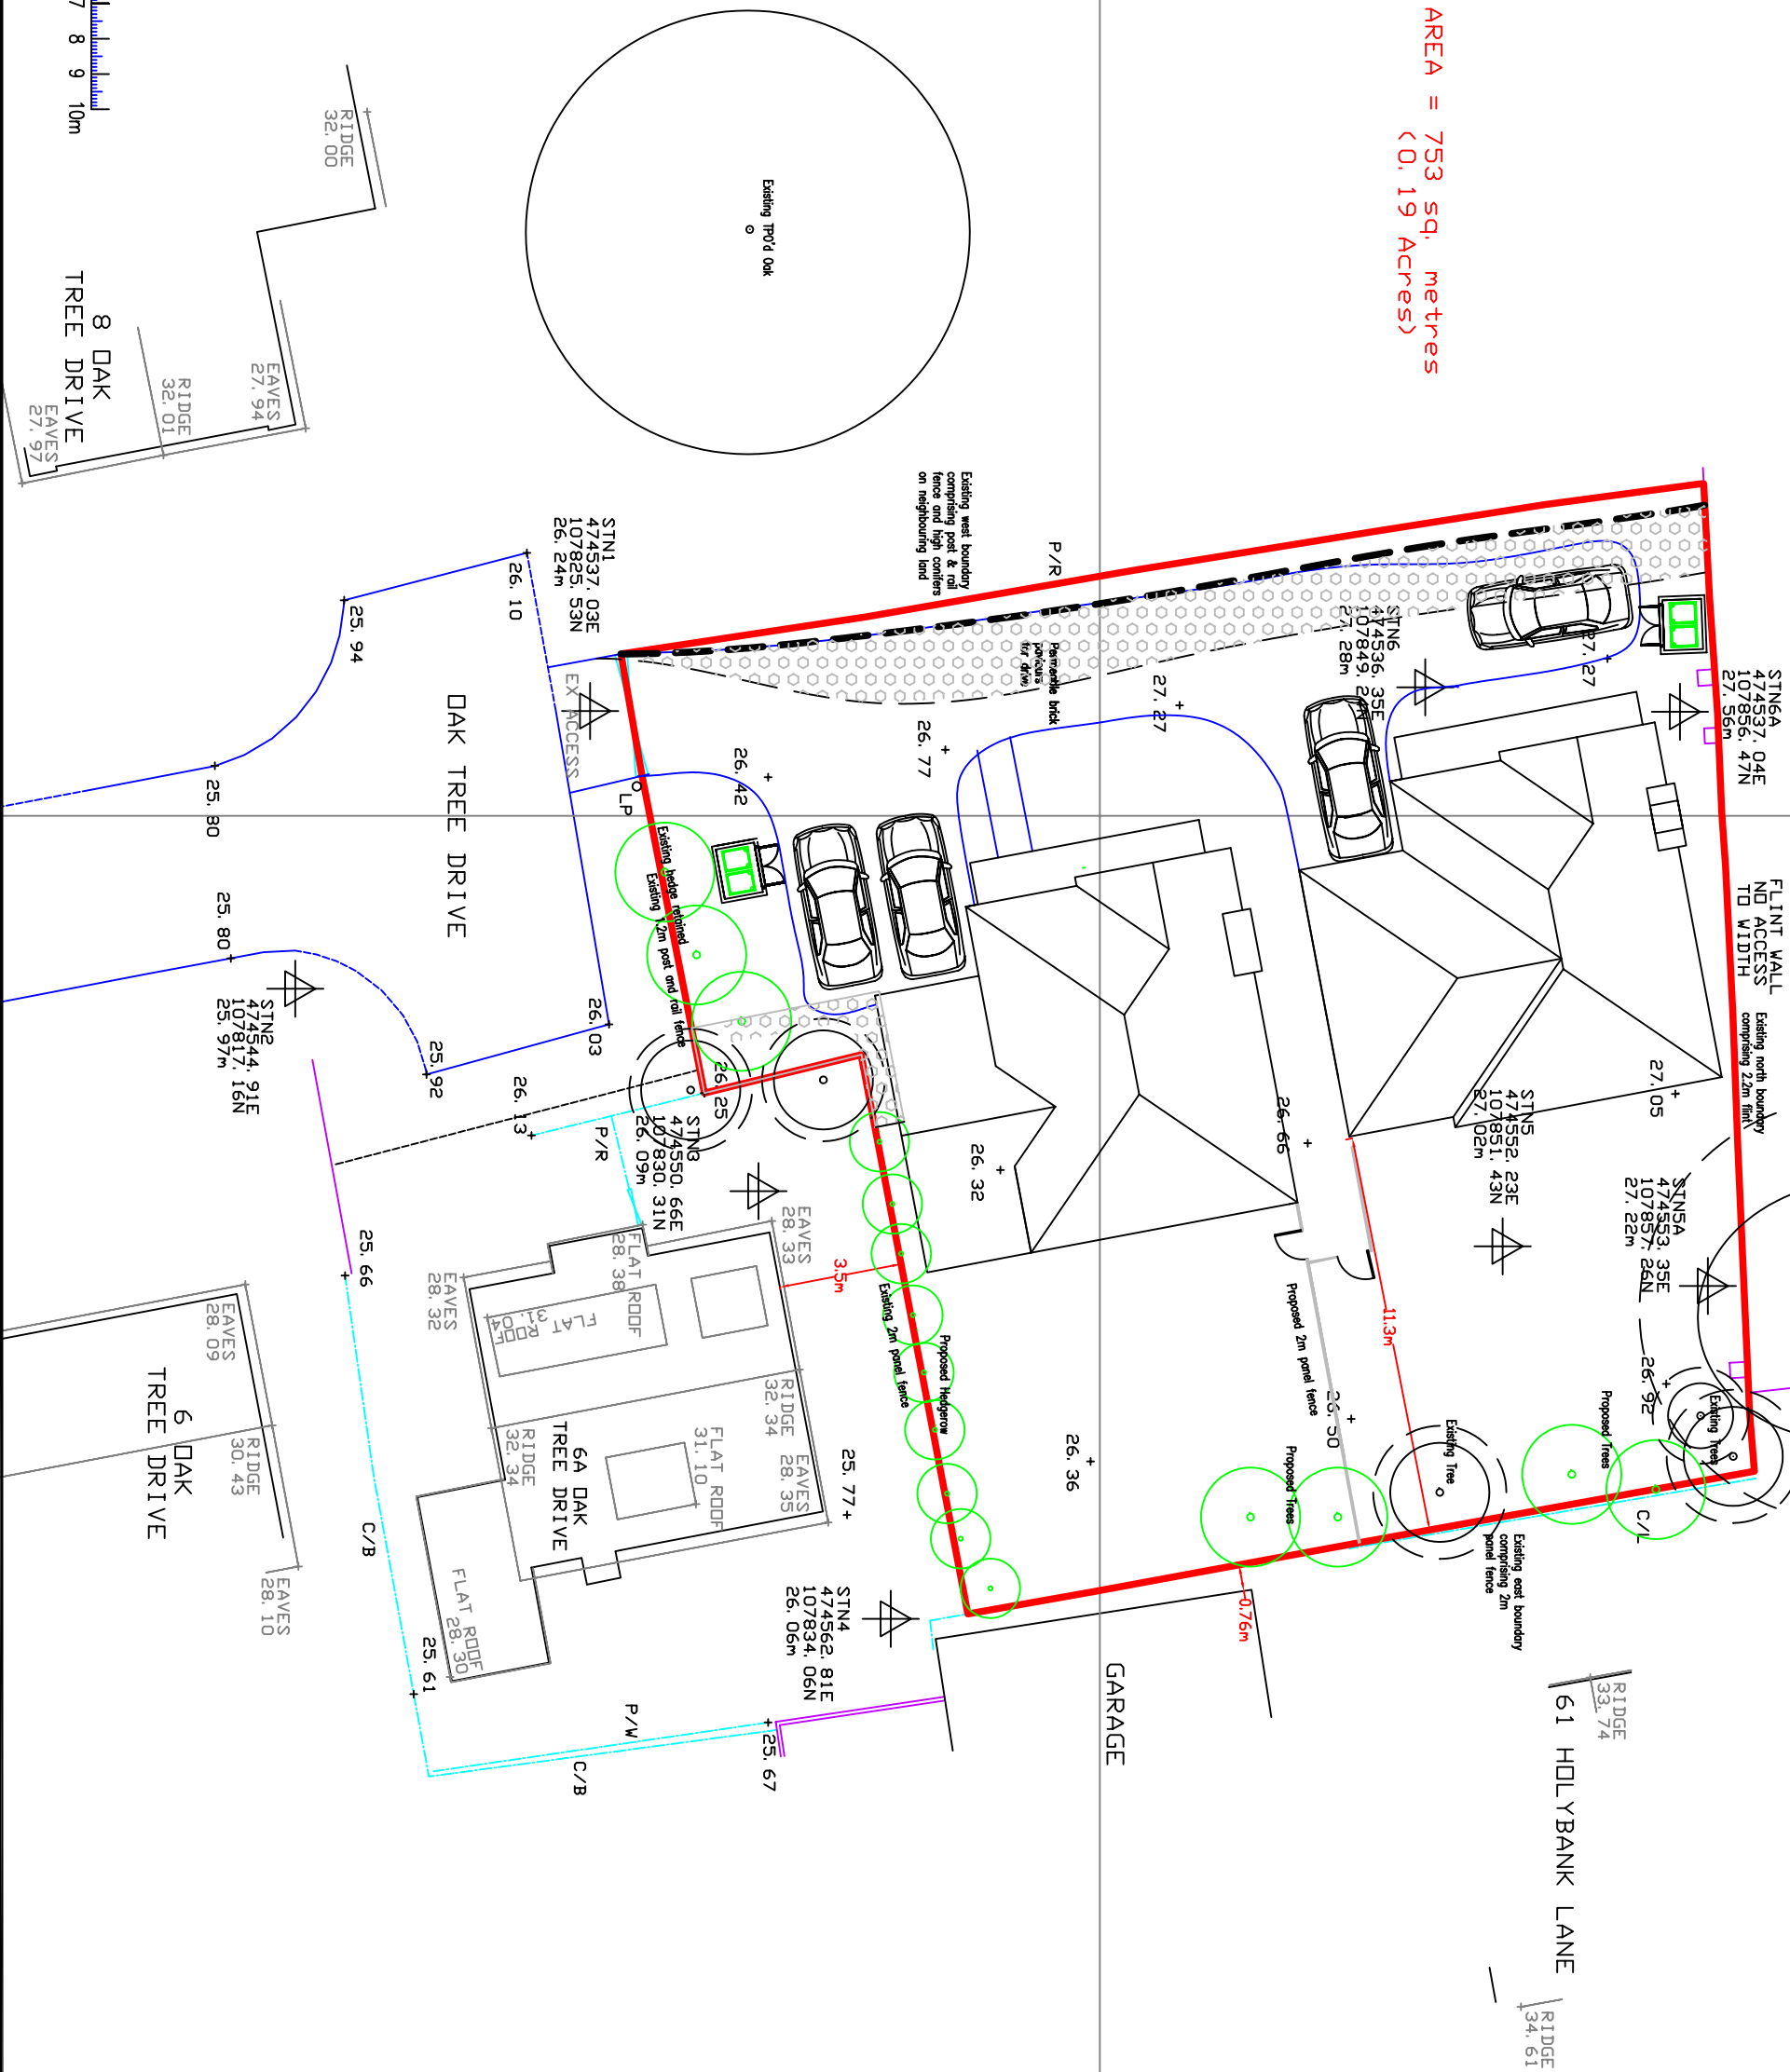

General Notes

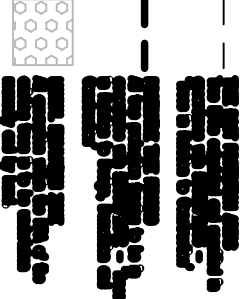

No.	Revision/Issue	Date

Firm Name and Address
STEPHEN JUPP MRTPI
CHARTERED TOWN PLANNER
348 CHICHESTER ROAD
BOGNOR REGIS
PO21 5BX
T: 01243 822113
E: sjeeve@juppsolutions.co.uk

Project Name and Address
Tree Protection
2no Detached Houses
6a Oak Tree Drive
EMSWORTH

Project	OTH/6/12	Sheet
Date	18.12.2012	12
Scale	1:200 @ A3	