



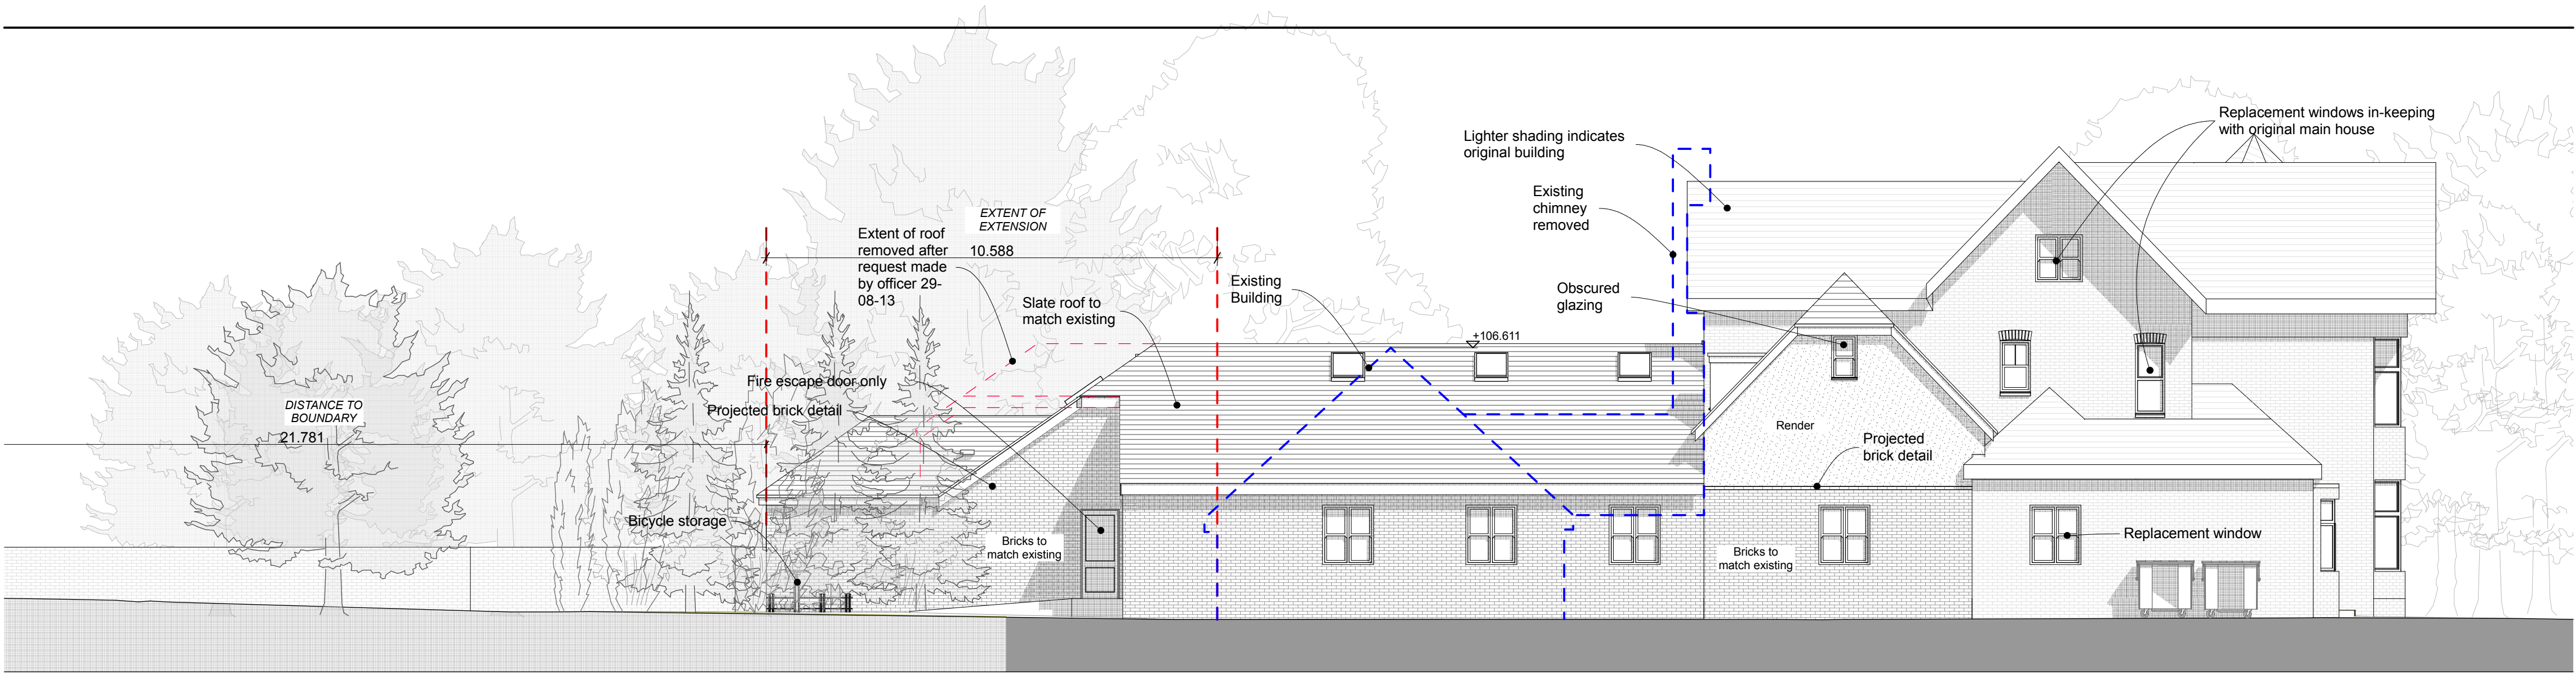

North


Elevation

Revisions to North East Fire escape roof

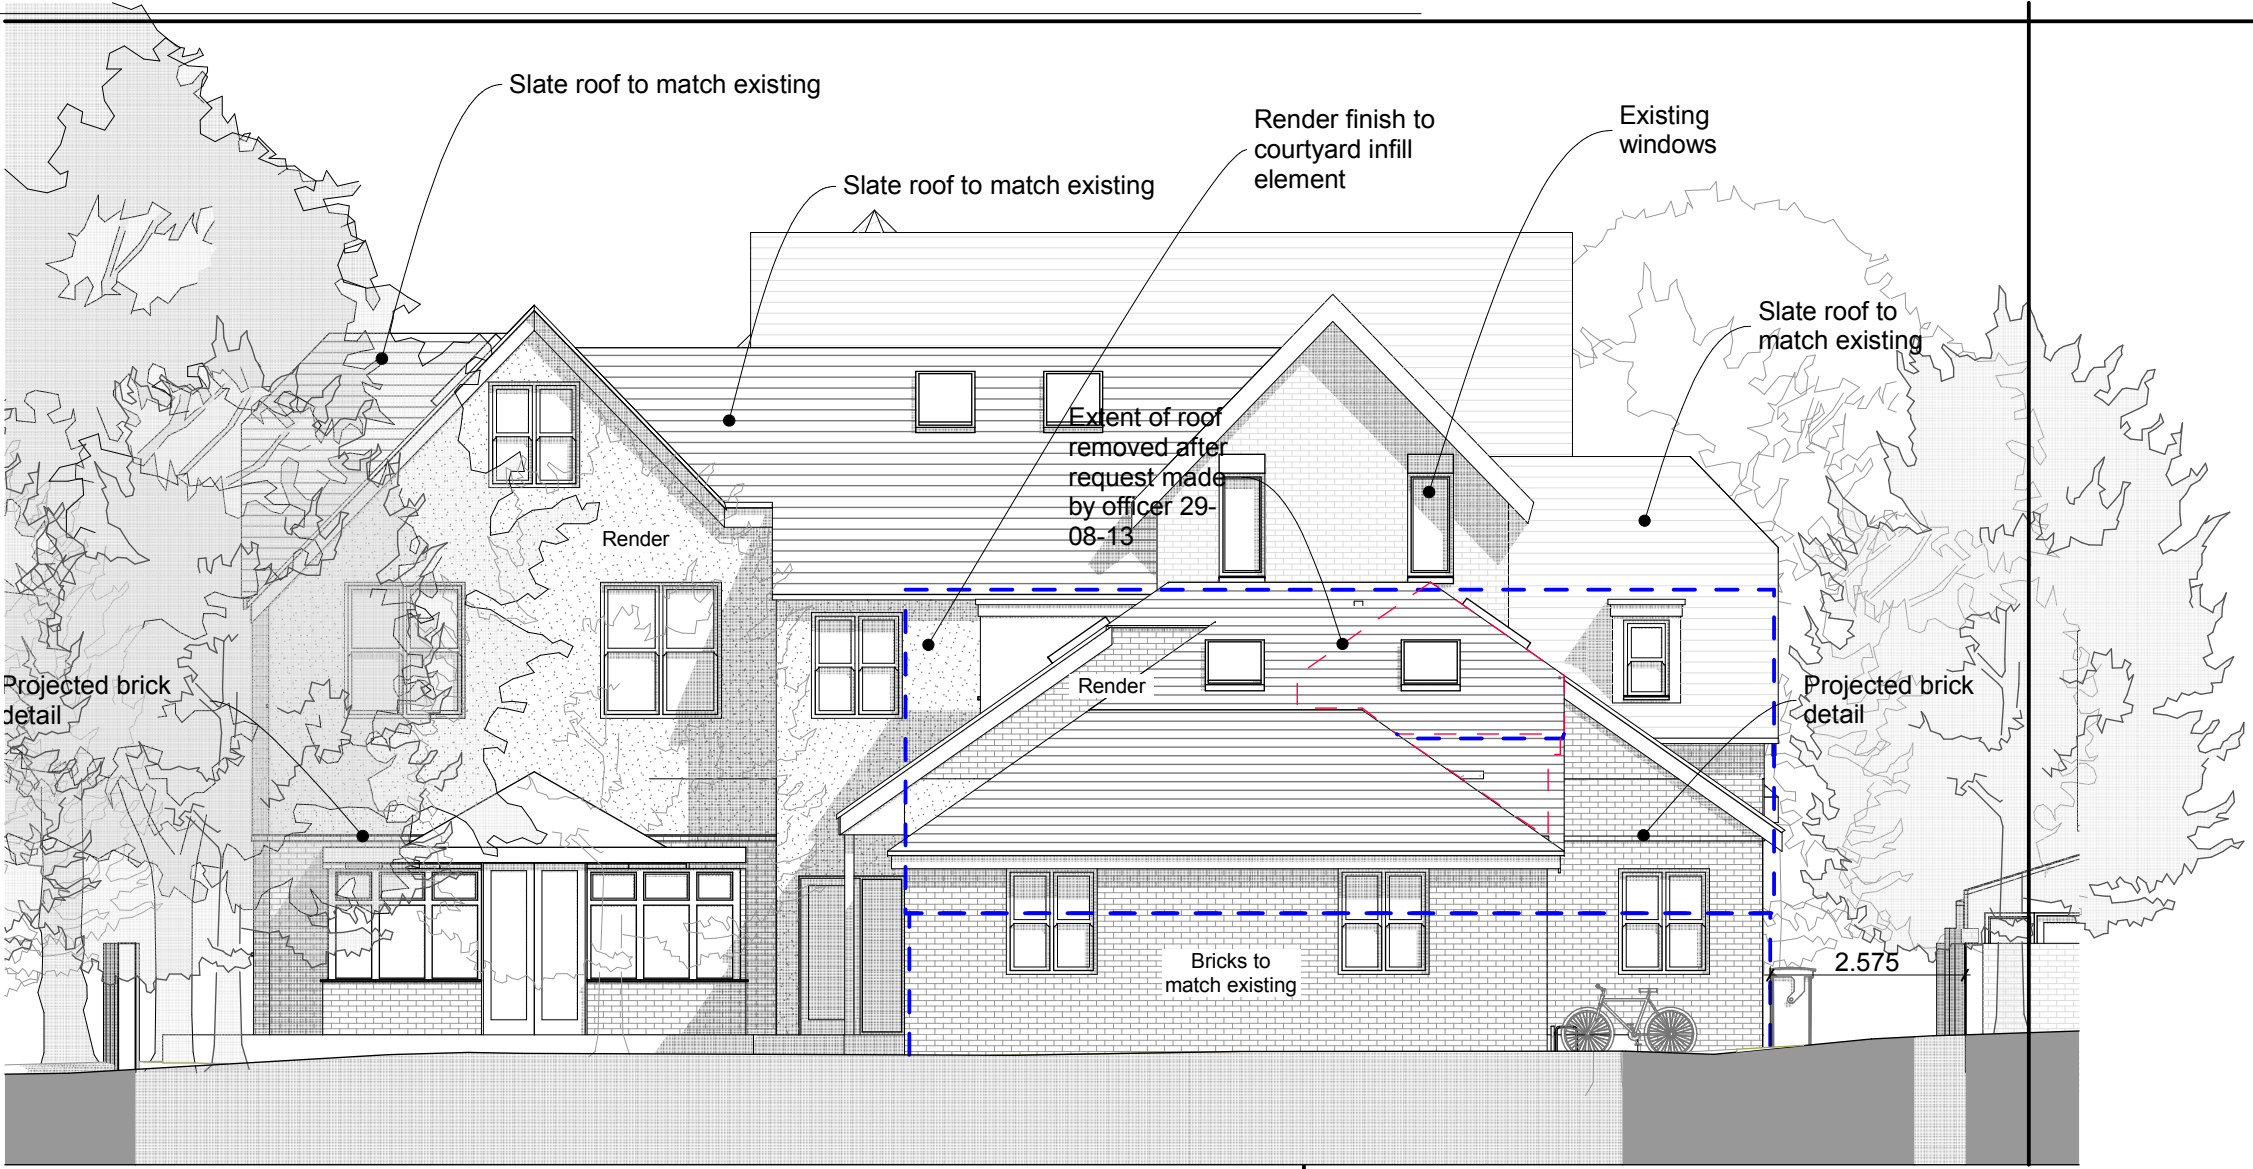

East

Elevation

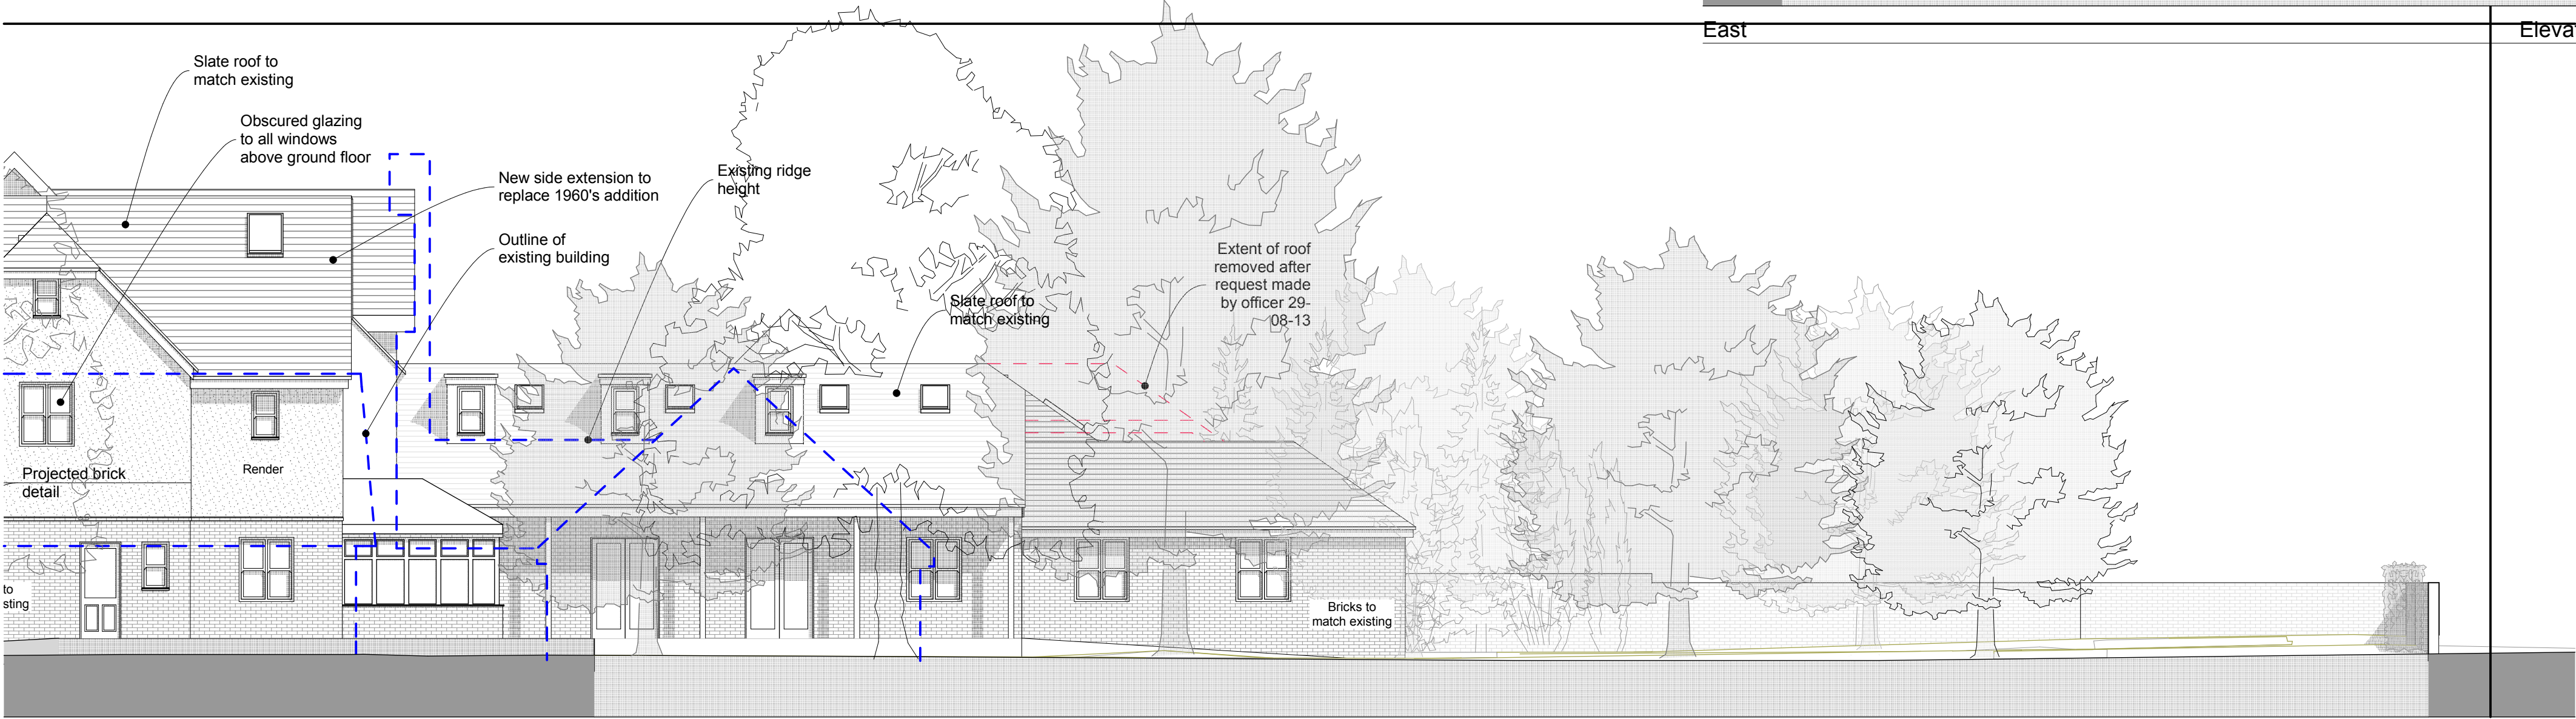

South

Elevation

revisions & notes: A | 30.08.13 | SAB | Option submitted to Planning officer

project: Caldwell Group Ltd
Alterations & Extension
Merok House
Emsworth

drawing name: Option for reducing roof to NE fire escape
status: PLANNING
date: December 2012
scale: 1:100 @A1
drawn: HLB

pwparchitects
61 South Street, Havant, Hampshire PO9 1BZ
t: 023 9248 2494
e: design@pwp-architects.com
f: 023 9248 1152
w: www.pwp-architects.com
Project No. **4963**
drawing No. **1303** rev **A**

Note: All dimensions to be checked on site by the contractor before fabrication and erection. Figured dimensions to be taken in preference to scaled dimensions. This drawing is the copyright of the architects and must not be reproduced or used without their express consent, except for the purposes of a planning application. Electronic issue of this drawing to be confirmed by paper hard copy only.