


FFL 2.640 m
▼ First Floor


FFL 0.000 m
▼ Ground Floor

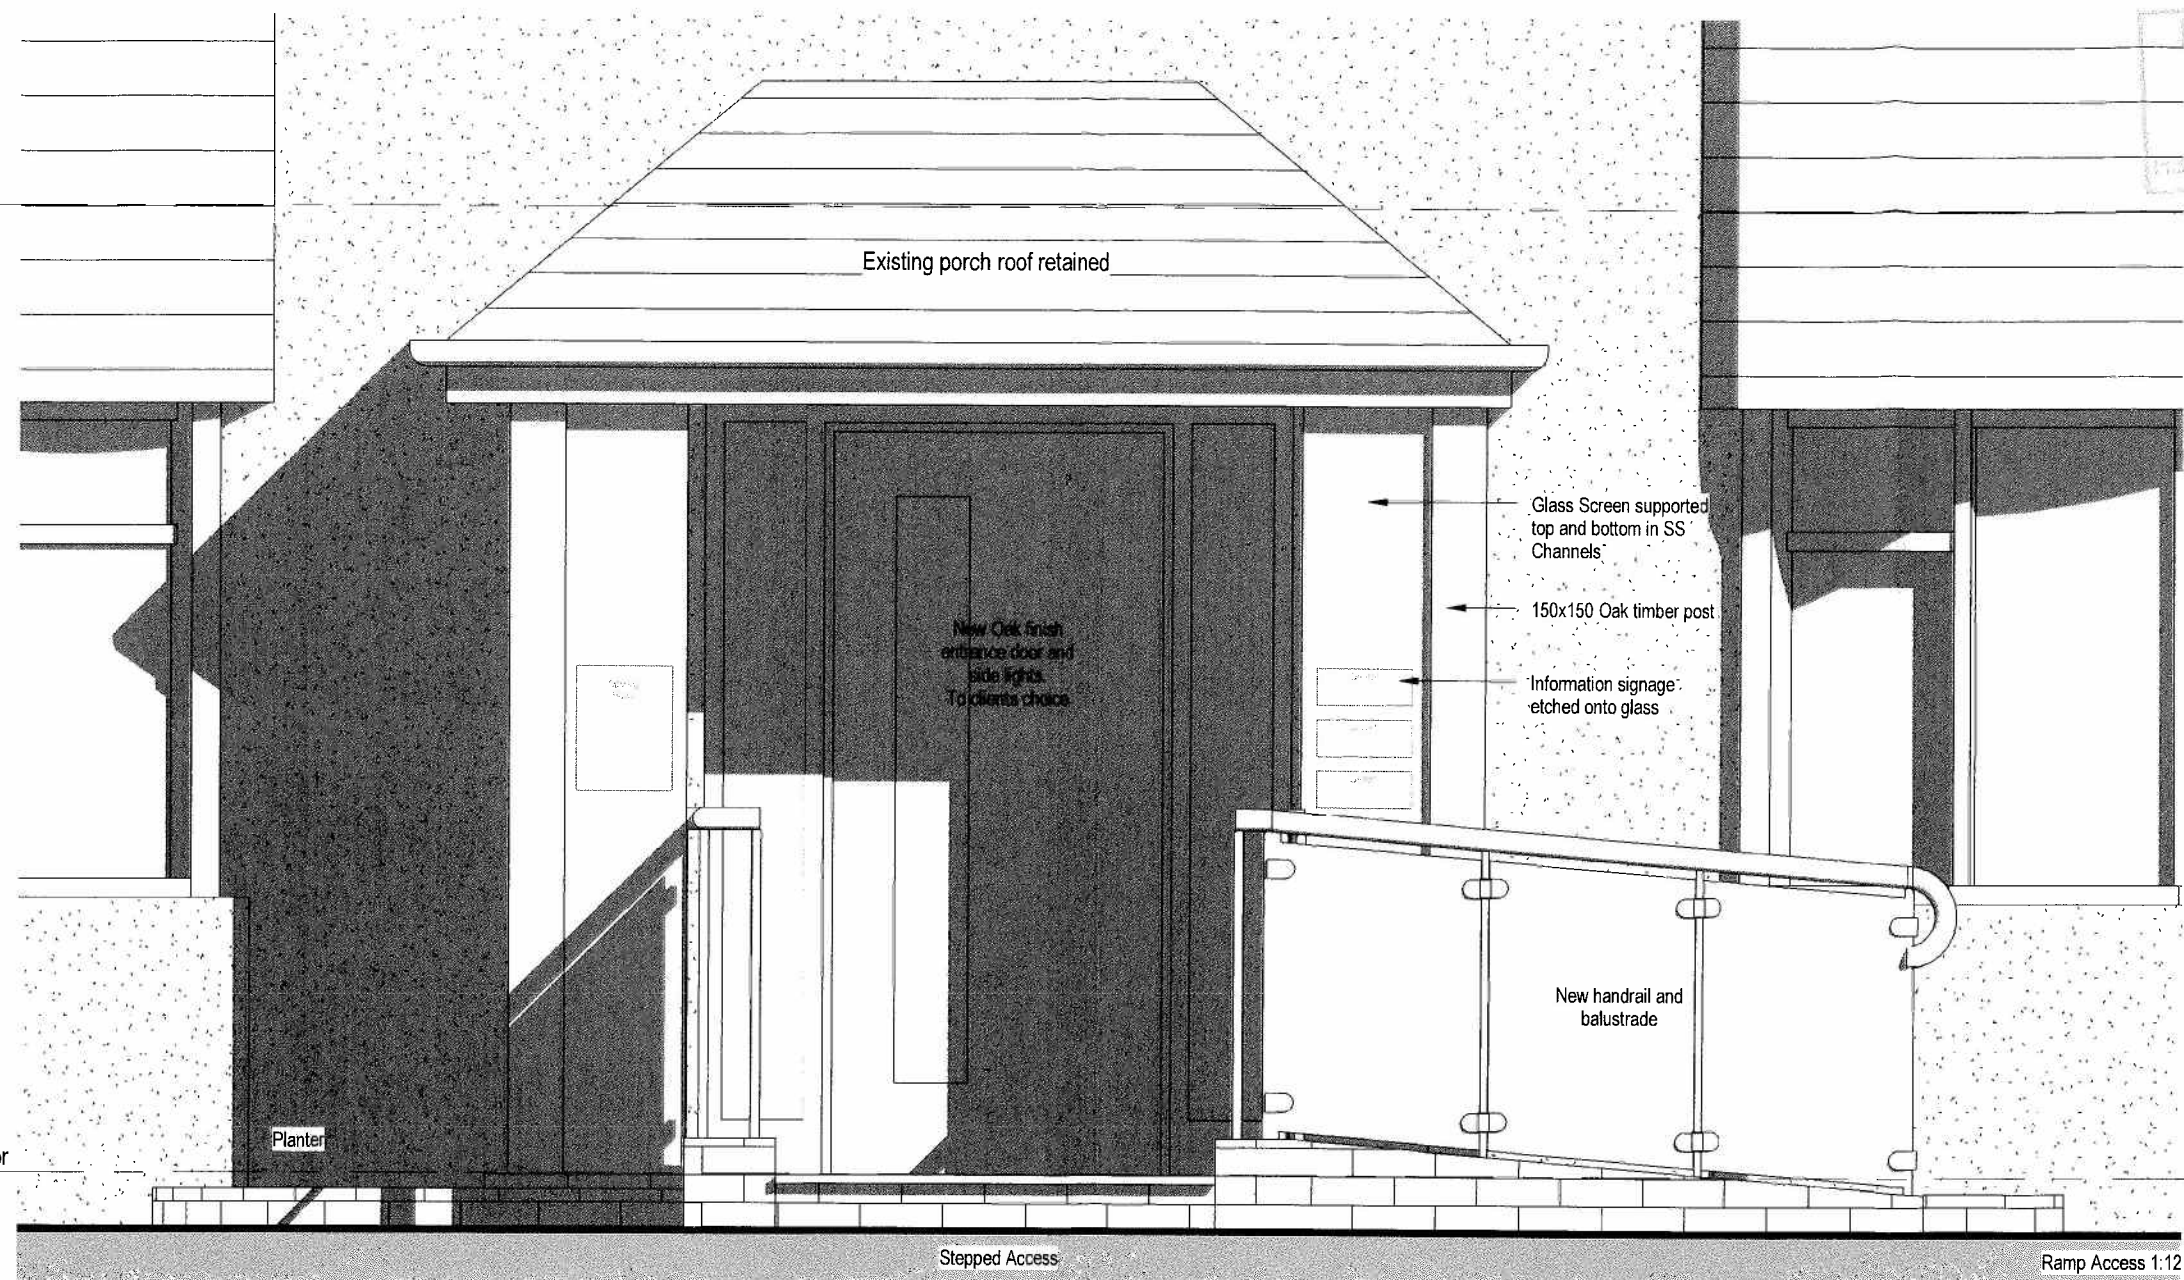

1

Proposed New Porch - South (Front)

1:20

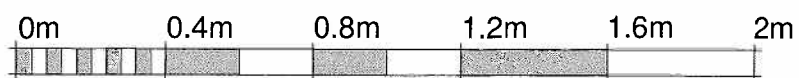

VISUAL SCALE 1:20 @ A3

PETER MINETT & PARTNERS LTD

Building Design and Project Management Consultants

Bridge House 3 Fleet Road Farnborough Hampshire GU14 9RU

Tel: 01252 543342

Fax: 01252 370482

email: farnborough@peterminett.co.uk

Client:

Mr & Mrs Cottrell

Project name:

Parkway Dentalcare
100 Bedhampton Road
Havant, Hampshire
PO9 3EZ

Drawing:

Proposed Refurbishment of Porch - Elevation

Project number 6132

Date 21.06.13

Drawn by Author

Checked by Checker Scale

DP/1 02

1:20 @ A3