


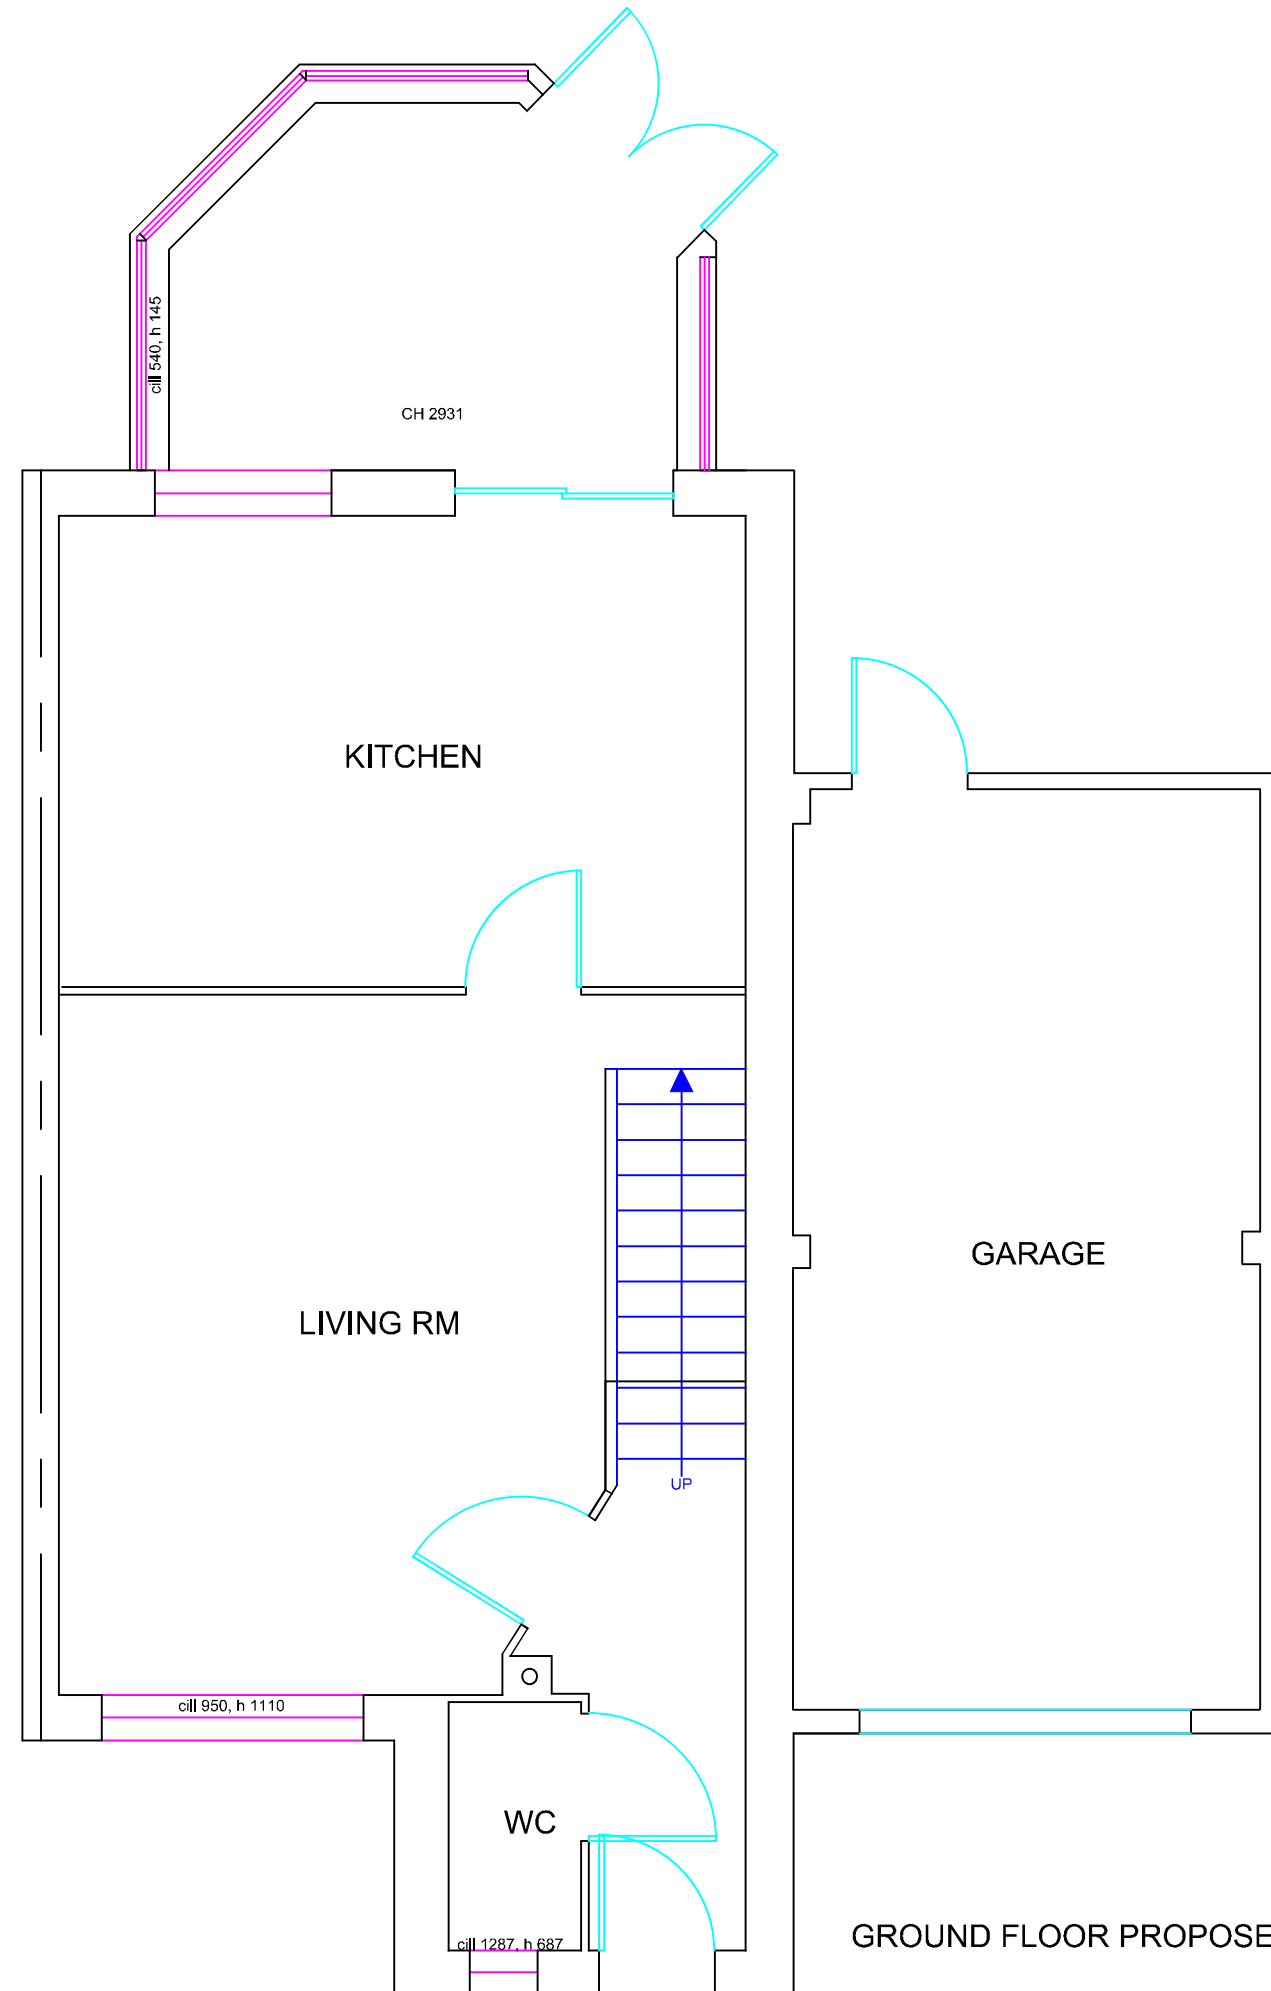

Mr & Mrs Whitelaw
2 Camelia Close
Havant
PO9 2FQ

GF PROPOSED

DWG No: Whitelaw-MM-169-v1-02

M 1:100 0 1 2 3 4 5
M 1:50 0 0.5 1.0 1.5 2.0 2.5

SCALE @ A3: 1:50

01 All drawings are preliminary unless stated differently. Preliminary drawings are not to be built or manufactured from.
02 All structural work where mentioned on this drawing is subject to a qualified structural and civil engineer calculations.
03 These plans may be subject to "Planning & Building Regulation Approval" or any other statute in law.
04 All materials to match existing unless otherwise stated.
05 This drawing is indicative and is not a structural engineering drawing.

Architectural Services
01243 767440
Forum House, Stirling Rd, Chichester, PO19 7DN