


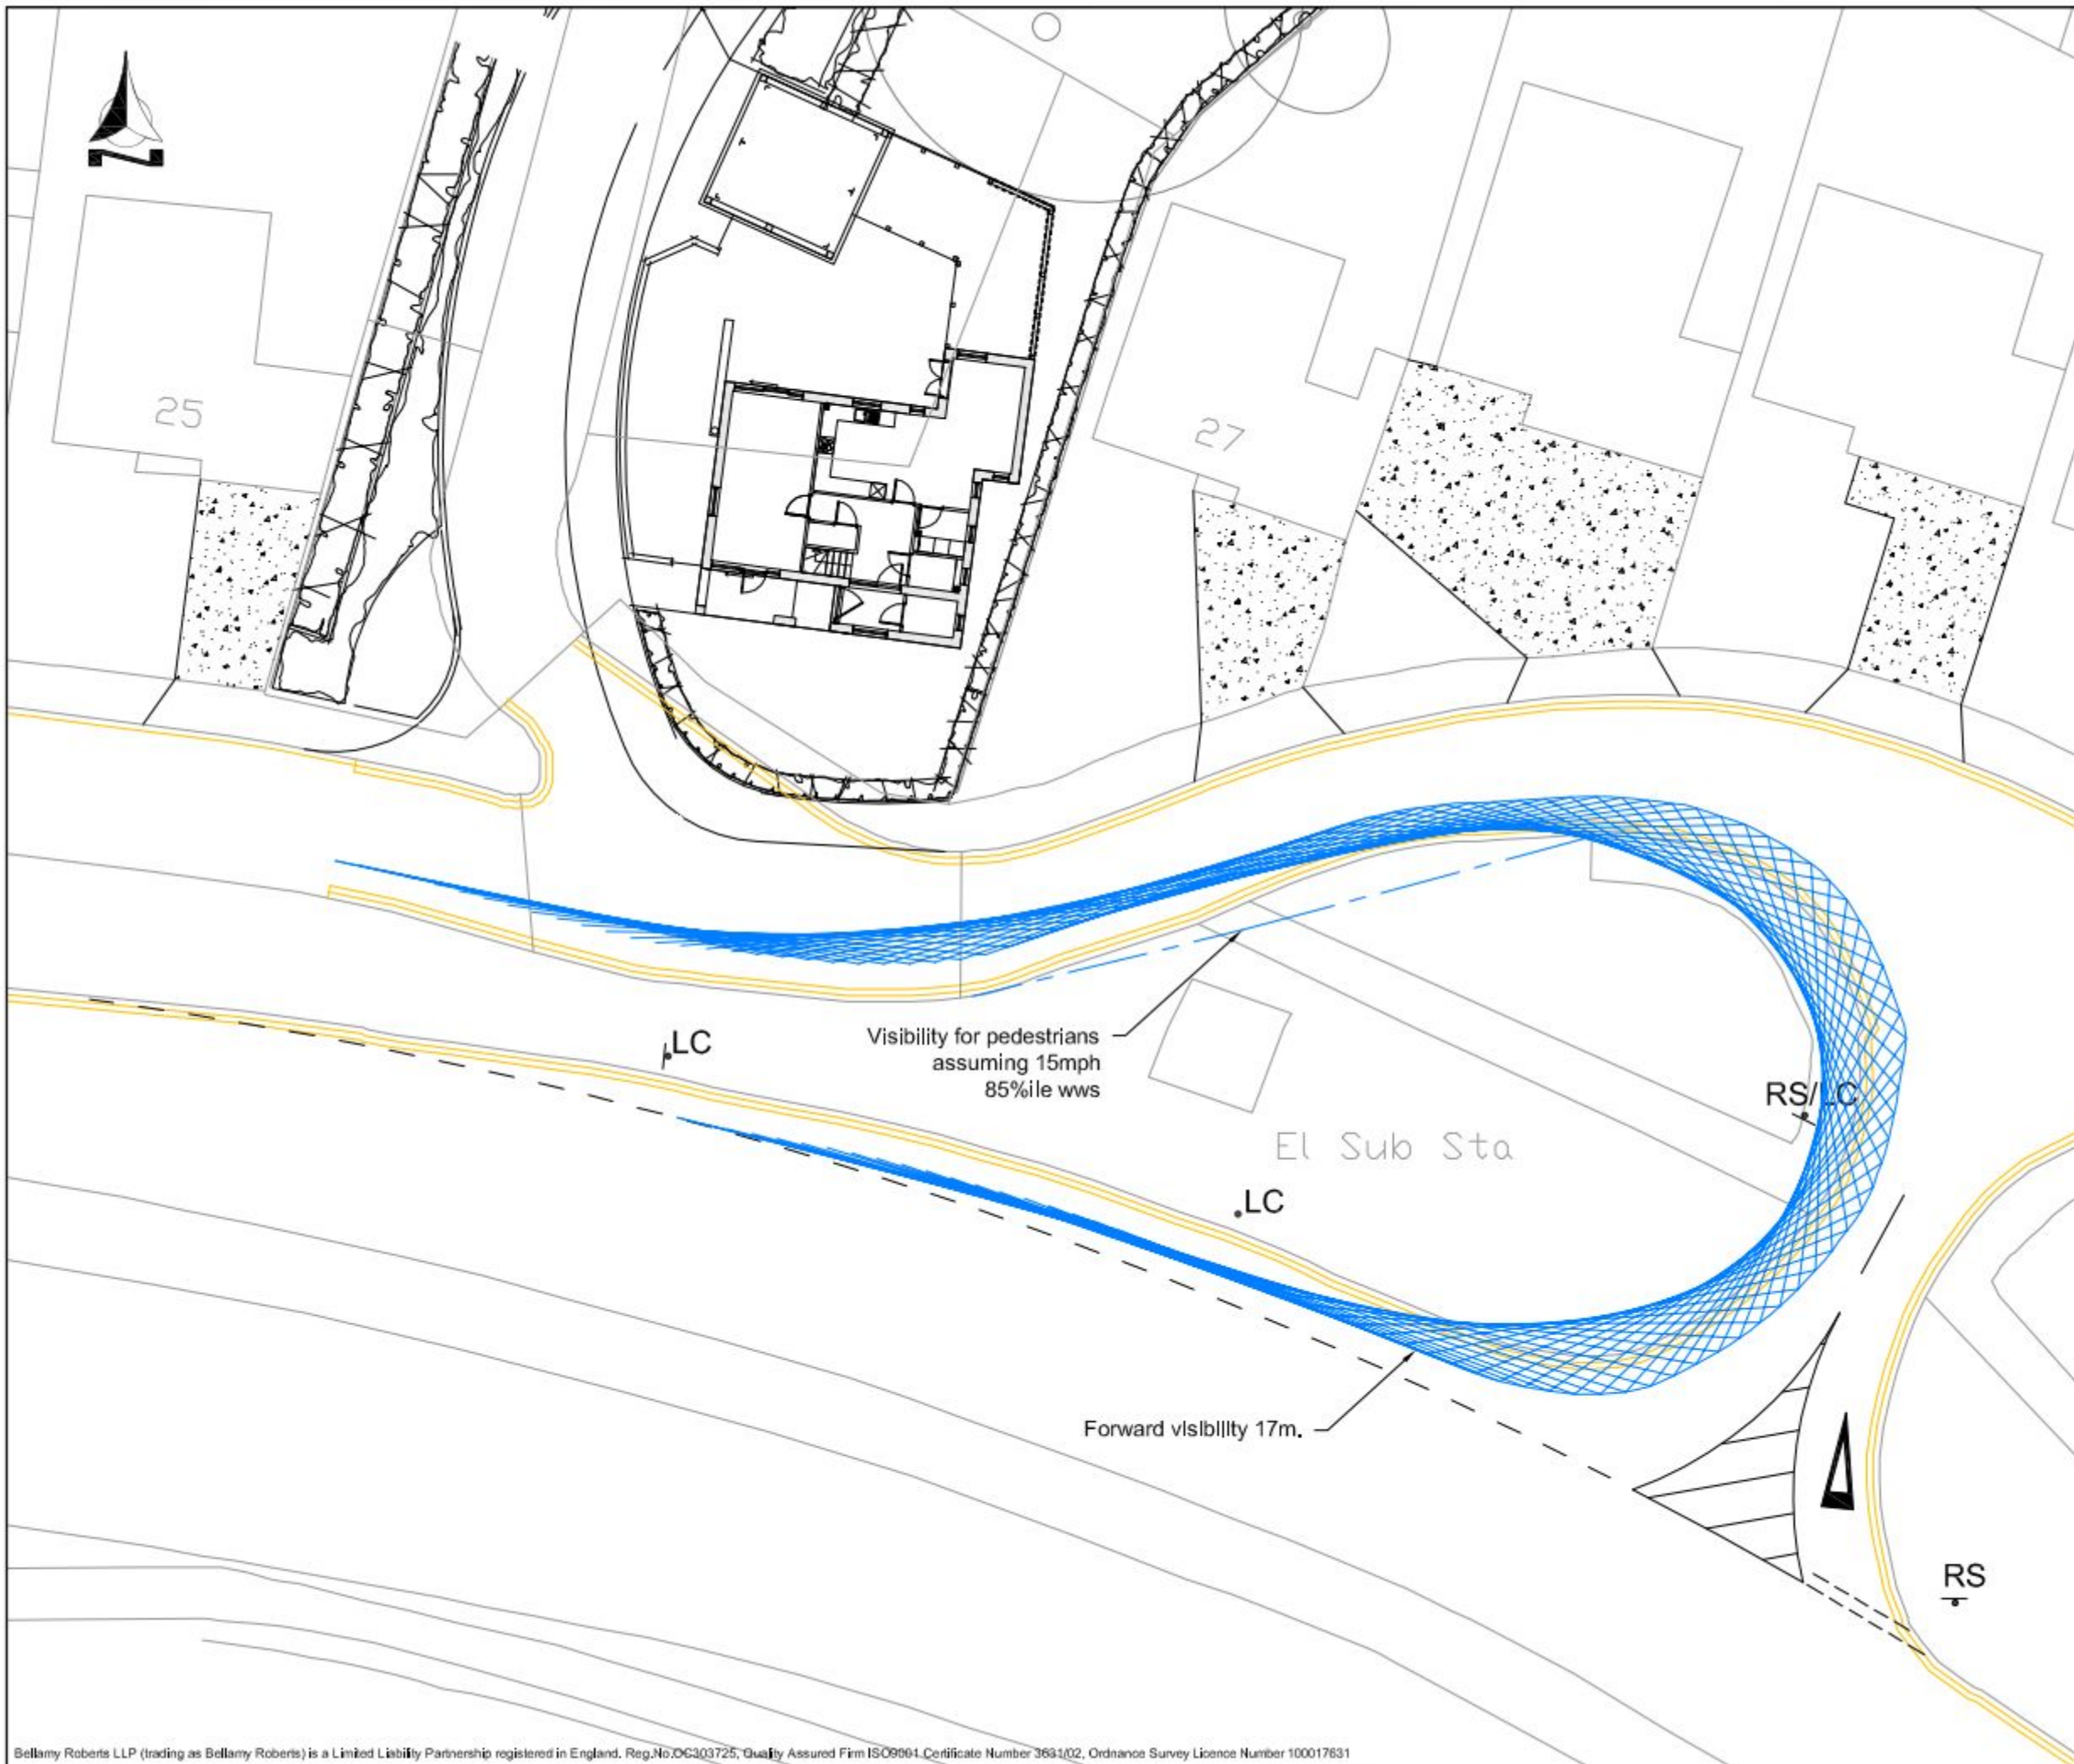

Notes			
 Clover House Western Lane Odjham Hampshire, RG29 1TU Tel: 01256 703355 Fax: 01256 704934 Email: info@bellamyroberts.co.uk			
CLIENT Linden Homes			
PROJECT St. Michaels Convent, Waterloooville			
TITLE Hulbert Road - visibility			
DRAWN BY GPW	DESIGNED BY ITR	CHECKED BY ITR	
DATE 20/09/12	DRAWING NO. 4140 / 007		REV NO.
SCALE 1:250 @ A3			