


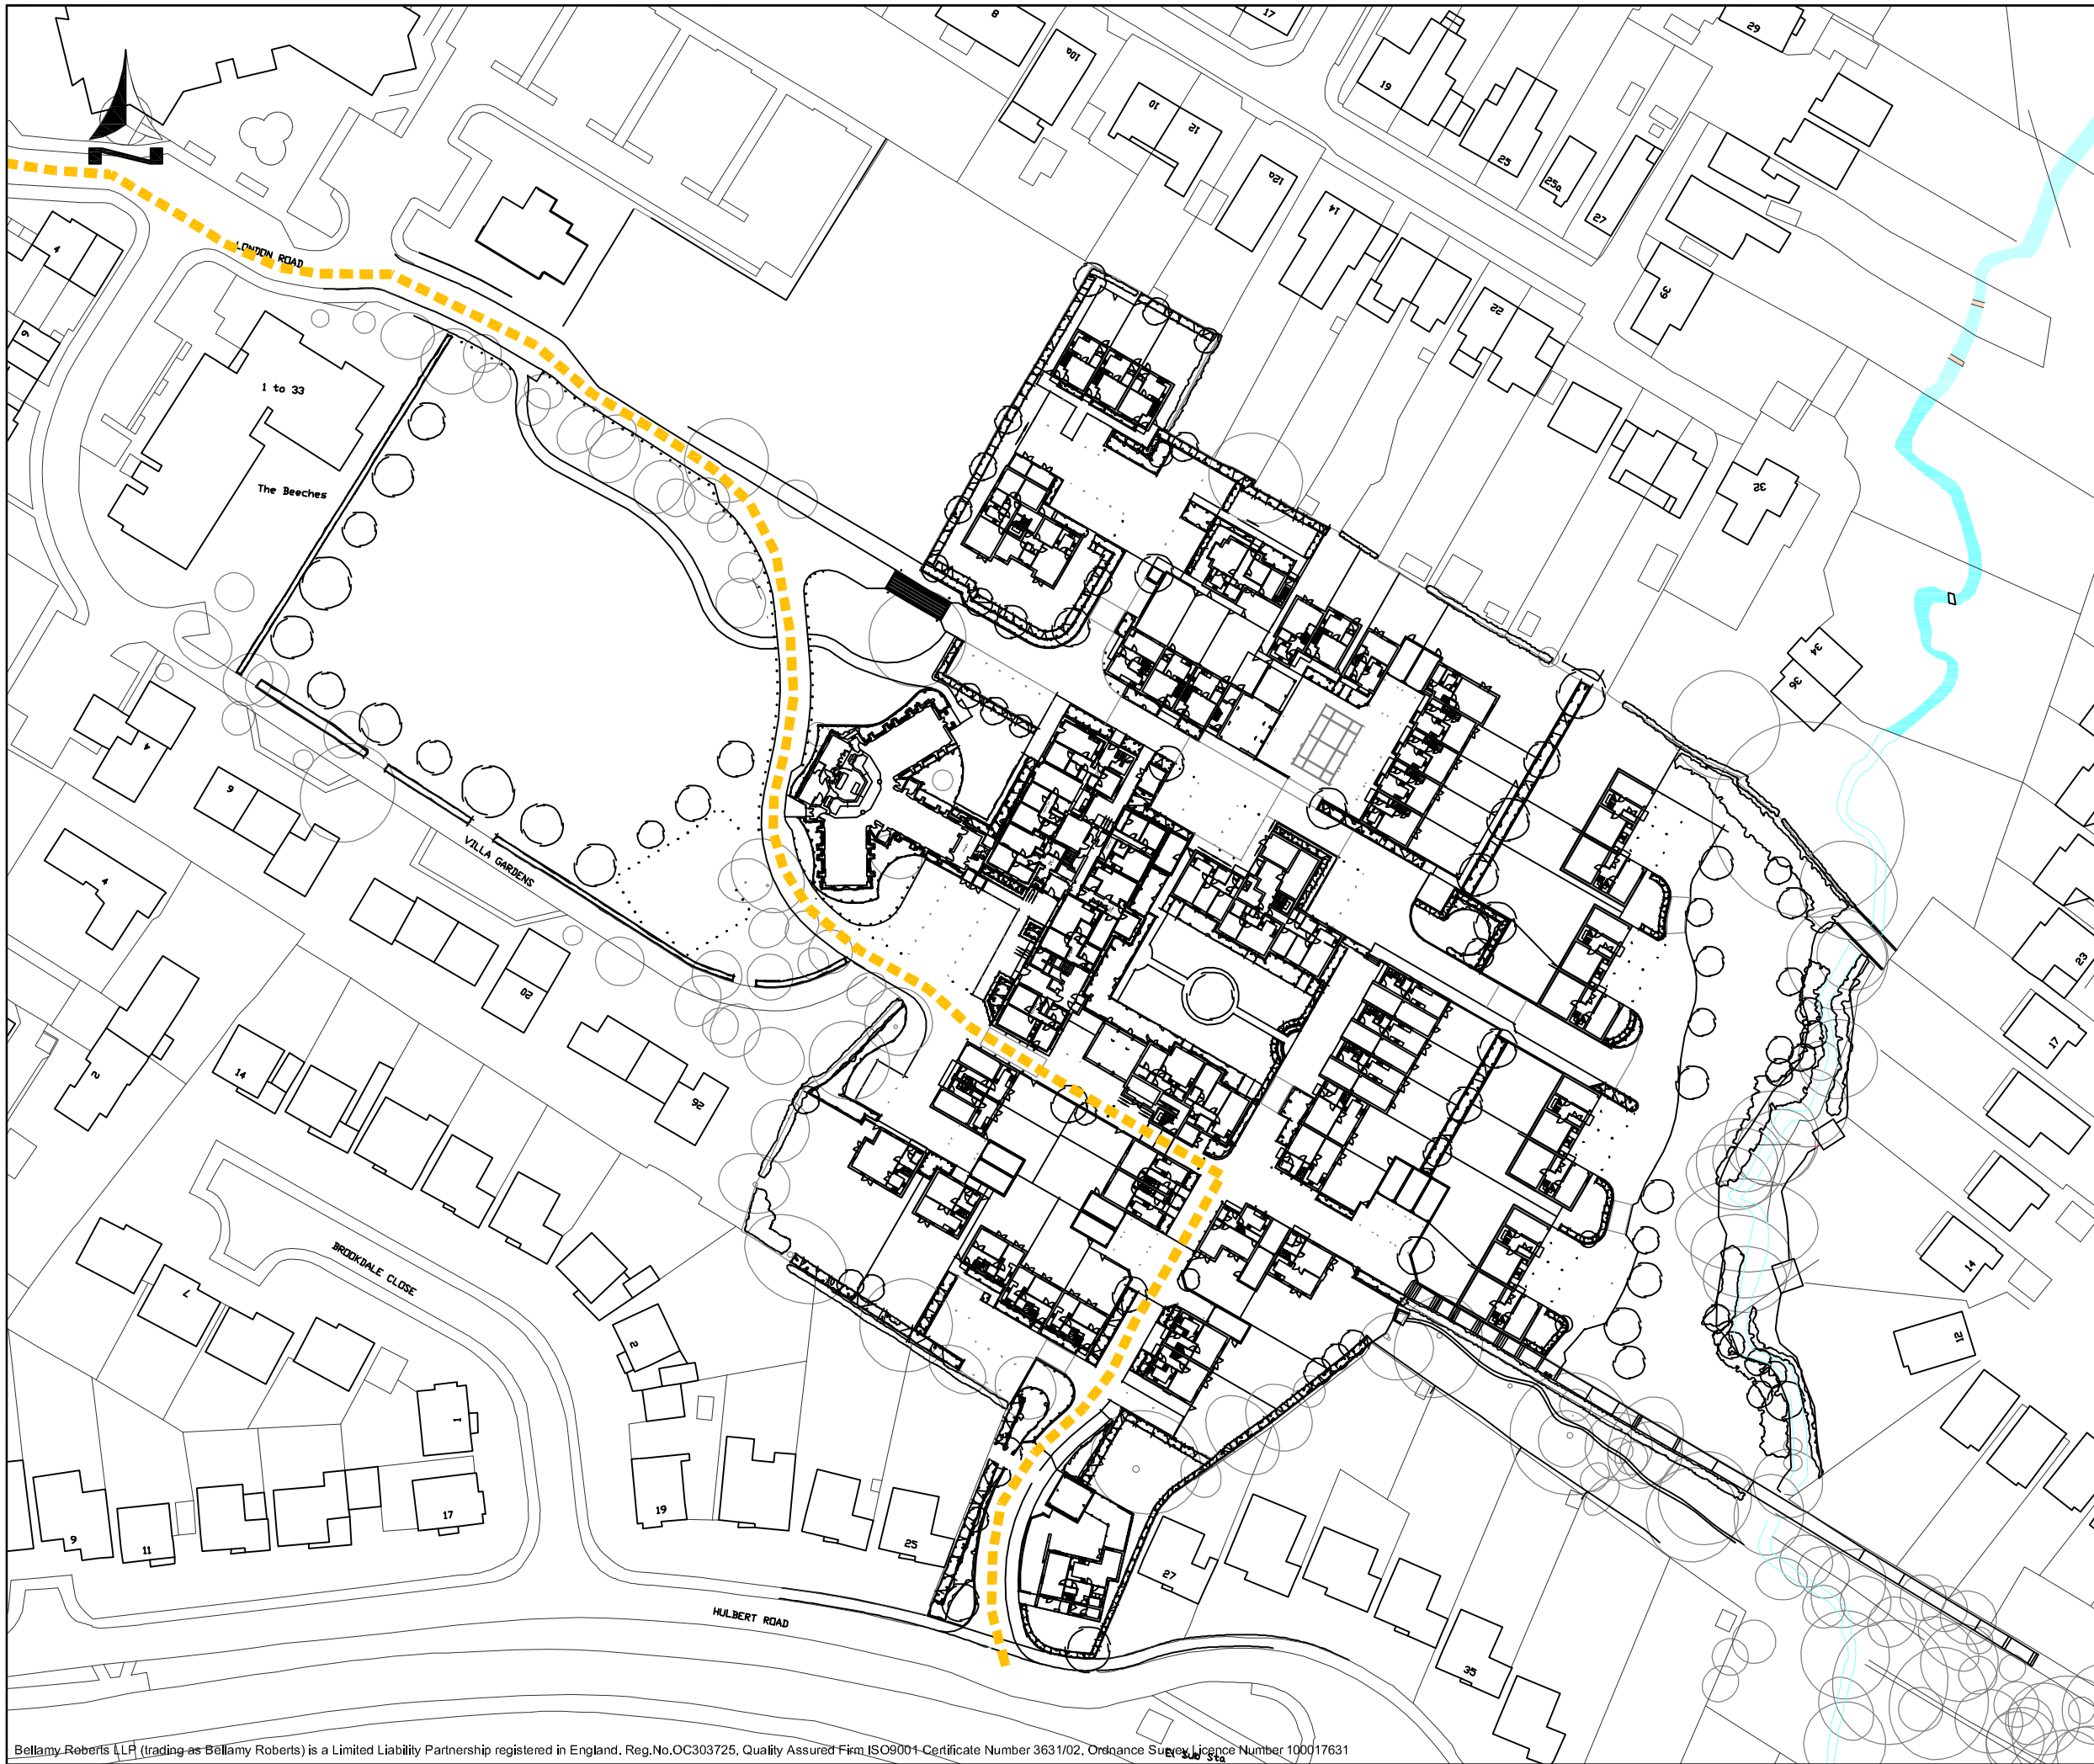

Notes

Key

■ Cycle route through site



Clover House
Western Lane
Odiham
Hampshire, RG29 1TU

Tel: 01256 703355
Fax: 01256 704934
Email: info@bellamyroberts.co.uk

CLIENT
Linden Ltd.

PROJECT
St. Michaels Convent, Waterlooville

TITLE
Suggested cycle route through site

DRAWN BY GPW	DESIGNED BY -	CHECKED BY ITR
DATE 03/10/12	DRAWING NO. 4140 / 302	
SCALE 1:1,000 @ A3	REV NO.	