


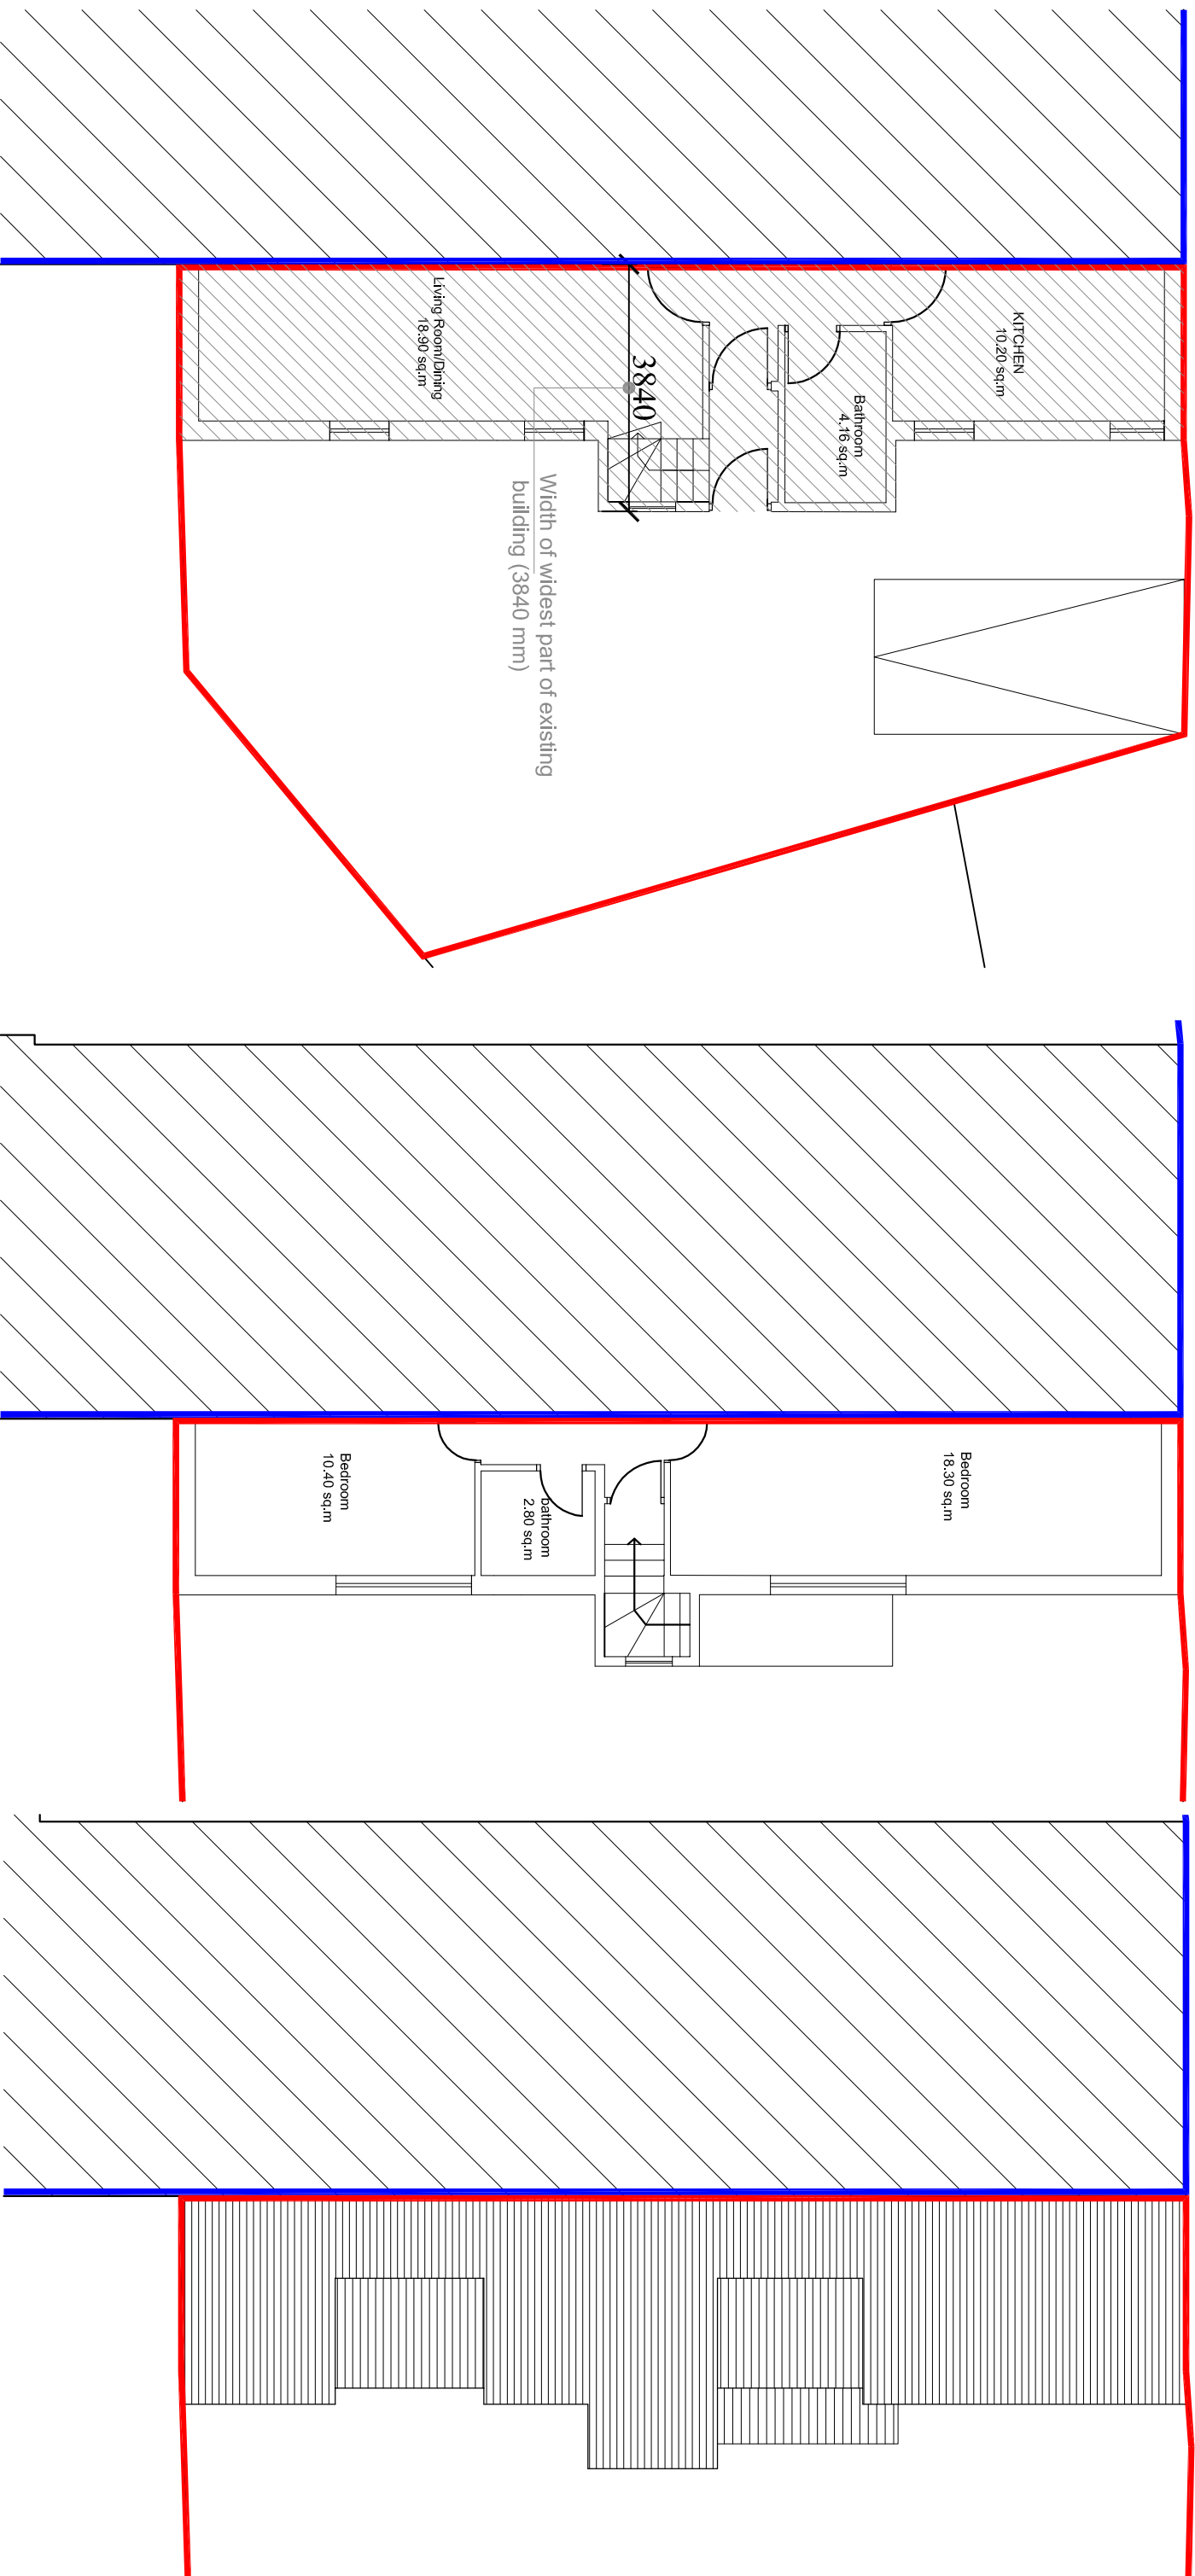

EXISTING FIRST FLOOR PLAN

EXISTING ROOF PLAN

[illegible]