

112500


112500

124

124

112300

112300

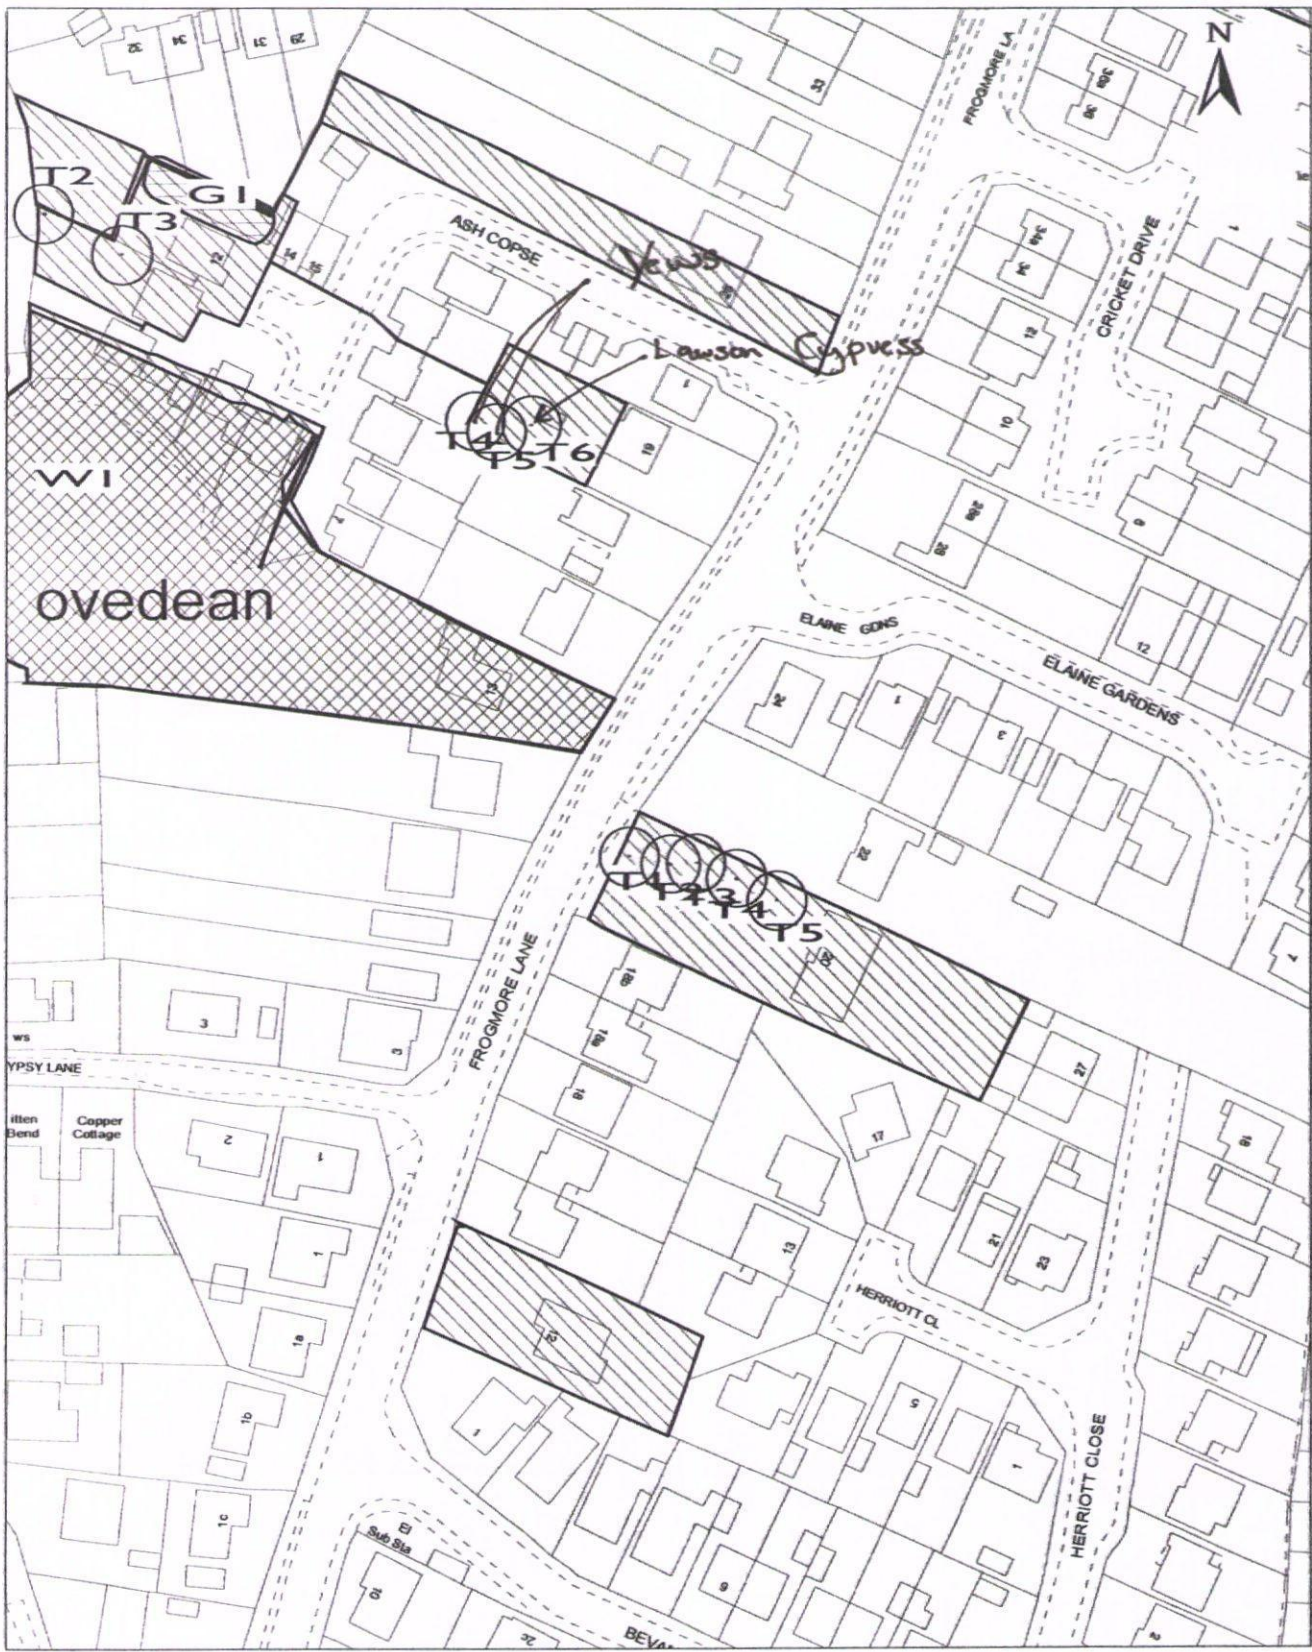

This copy has been produced specifically for Map Return Scheme purposes only. No further copies may be made.

Frank R Campbell BA (Hons) MRTPI,
Corporate Director Regeneration Group.

Civic Offices, Civic Centre Rd,
Havant, Hants. PO9 2AX.
Havant.Havant. (023) 9247 4174.



Havant
BOROUGH COUNCIL

Title:

19 Frogmore Lane TPA

HAVANT BOROUGH
COUNCIL

11 SEP 2013

RECEIVED

Drawn By:

Scale:

1:1250

Drawing No.:

Date:

11/11/2004

Reproduced from the Ordnance Survey Digital Data with the permission of the Controller of
HMSO, Crown Copyright Reserved 2004. Licence No LA100019217.