


PROPOSED ALTERATIONS AND ADDITIONS
THE RETREAT, CROFT LANE, HAYLING ISLAND, HANTS.
FOR MR M. COOPER.

RECEIVED

17 JUN 2013

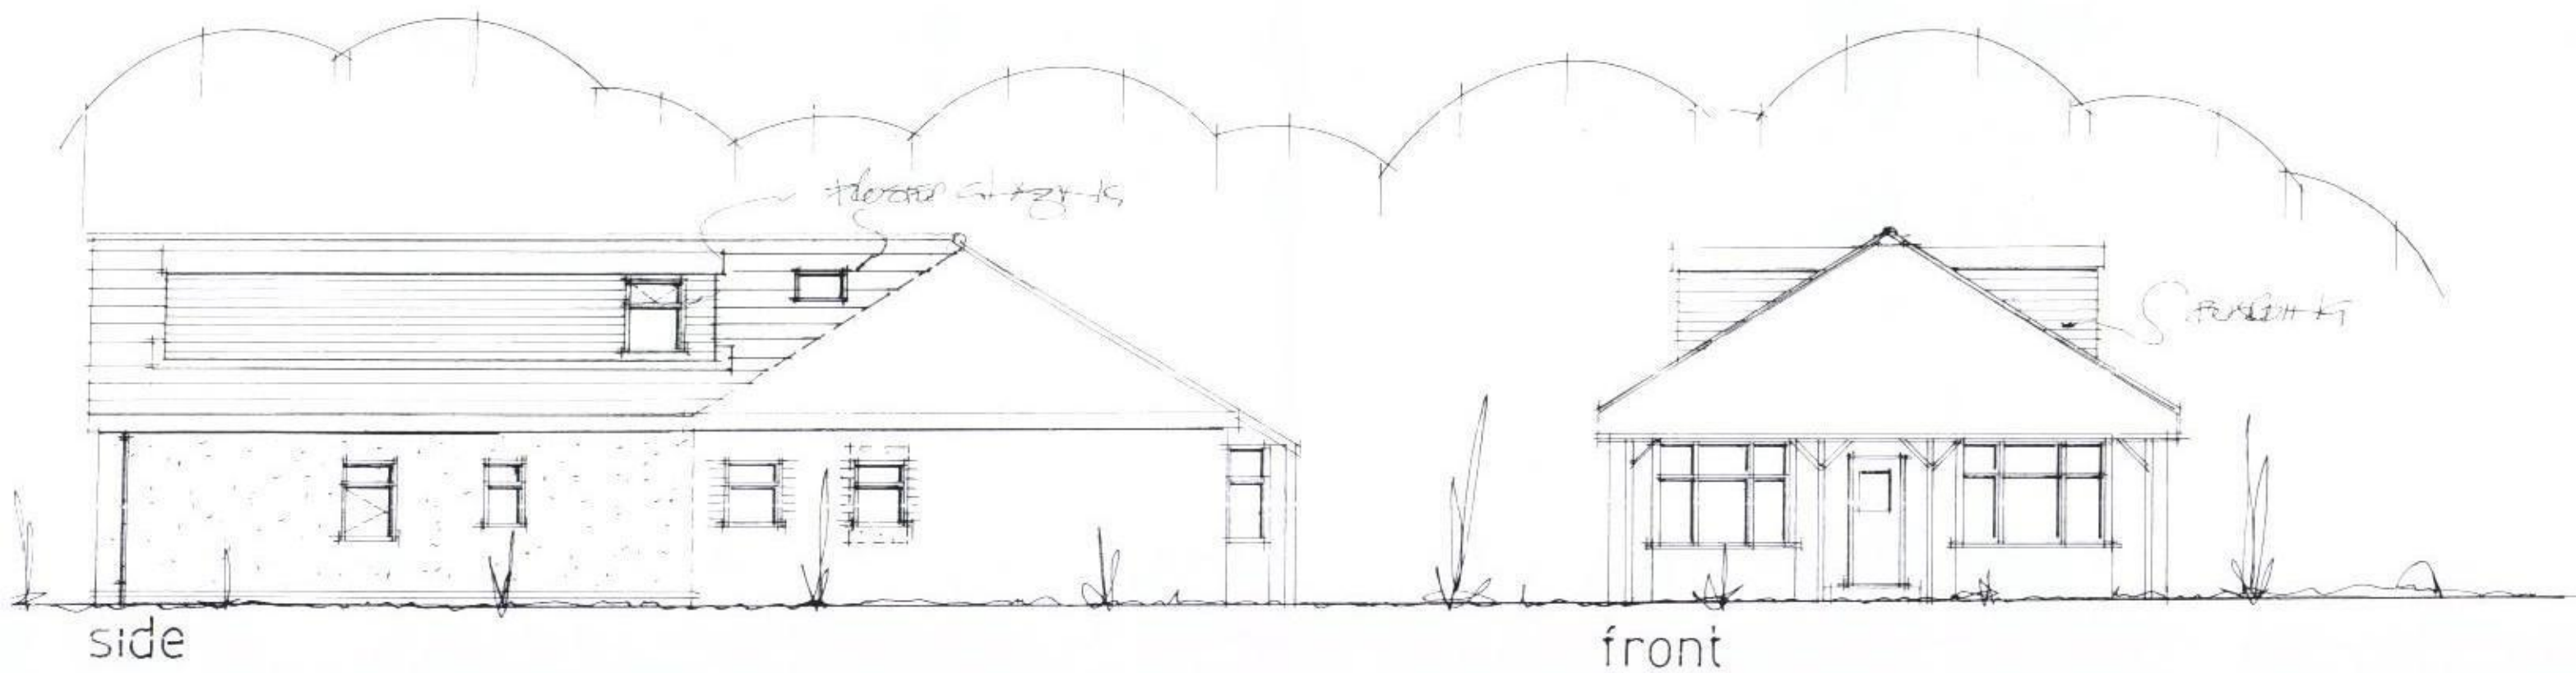

date may 13
scale 1:100 (AMENDED JUNE 13)

PROPOSED ELEVATIONS

PETER J. WALKER MRICS
CHARTERED SURVEYOR
182 SEAFRONT, HAYLING ISLAND, HANTS
PO11 9 AN