

**Atkins Limited**

Anglo St James House
39A Southgate Street
Winchester
Hampshire SO23 9EH

Telephone +44 (0)1962 858688

Fax +44 (0)1962 810296

winchester.enquiries@atkinsglobal.com

www.atkinsglobal.com

Department of Planning and Development
Havant Borough Council
Public Service Plaza
Civic Centre Road
Havant
Hampshire
PO9 2AX

Your Ref: APP/13/00435

Our Ref: PLAN-003302

14/06/2013

Proposal: Installation of shopfront.

Site: Tesco, 1 Lavender Road, Waterlooville PO7 8NS.

APP/13/00435

Dear Sir,

Thank you for your letter of 30/05/2013.

Please find attached a plan of the sewer records showing the approximate position of a public surface water sewer crossing the site. The exact position of the public sewers must be determined on site by the applicant. Please note:

- No development or new tree planting should be located within 3 metres either side of the centreline of the public sewer.
- No new soakaways should be located within 5meters of a public sewer.
- All existing infrastructure should be protected during the course of construction works.

Furthermore, due to changes in legislation that came in to force on 1st October 2011 regarding the future ownership of sewers it is possible that a sewer now deemed to be public could be crossing the above property. Therefore, should any sewer be found during construction works, an investigation of the sewer will be required to ascertain its condition, the number of properties served, and potential means of access before any further works commence on site.

The applicant is advised to discuss the matter further with Atkins Ltd, Anglo St James House,
39A Southgate Street, Winchester, SO23 9EH (Tel 01962 858688).

Yours faithfully,




Developer Services

SOUTHERN WATER

HAVANT BOROUGH
COUNCIL

JUN 2013
RECEIVED

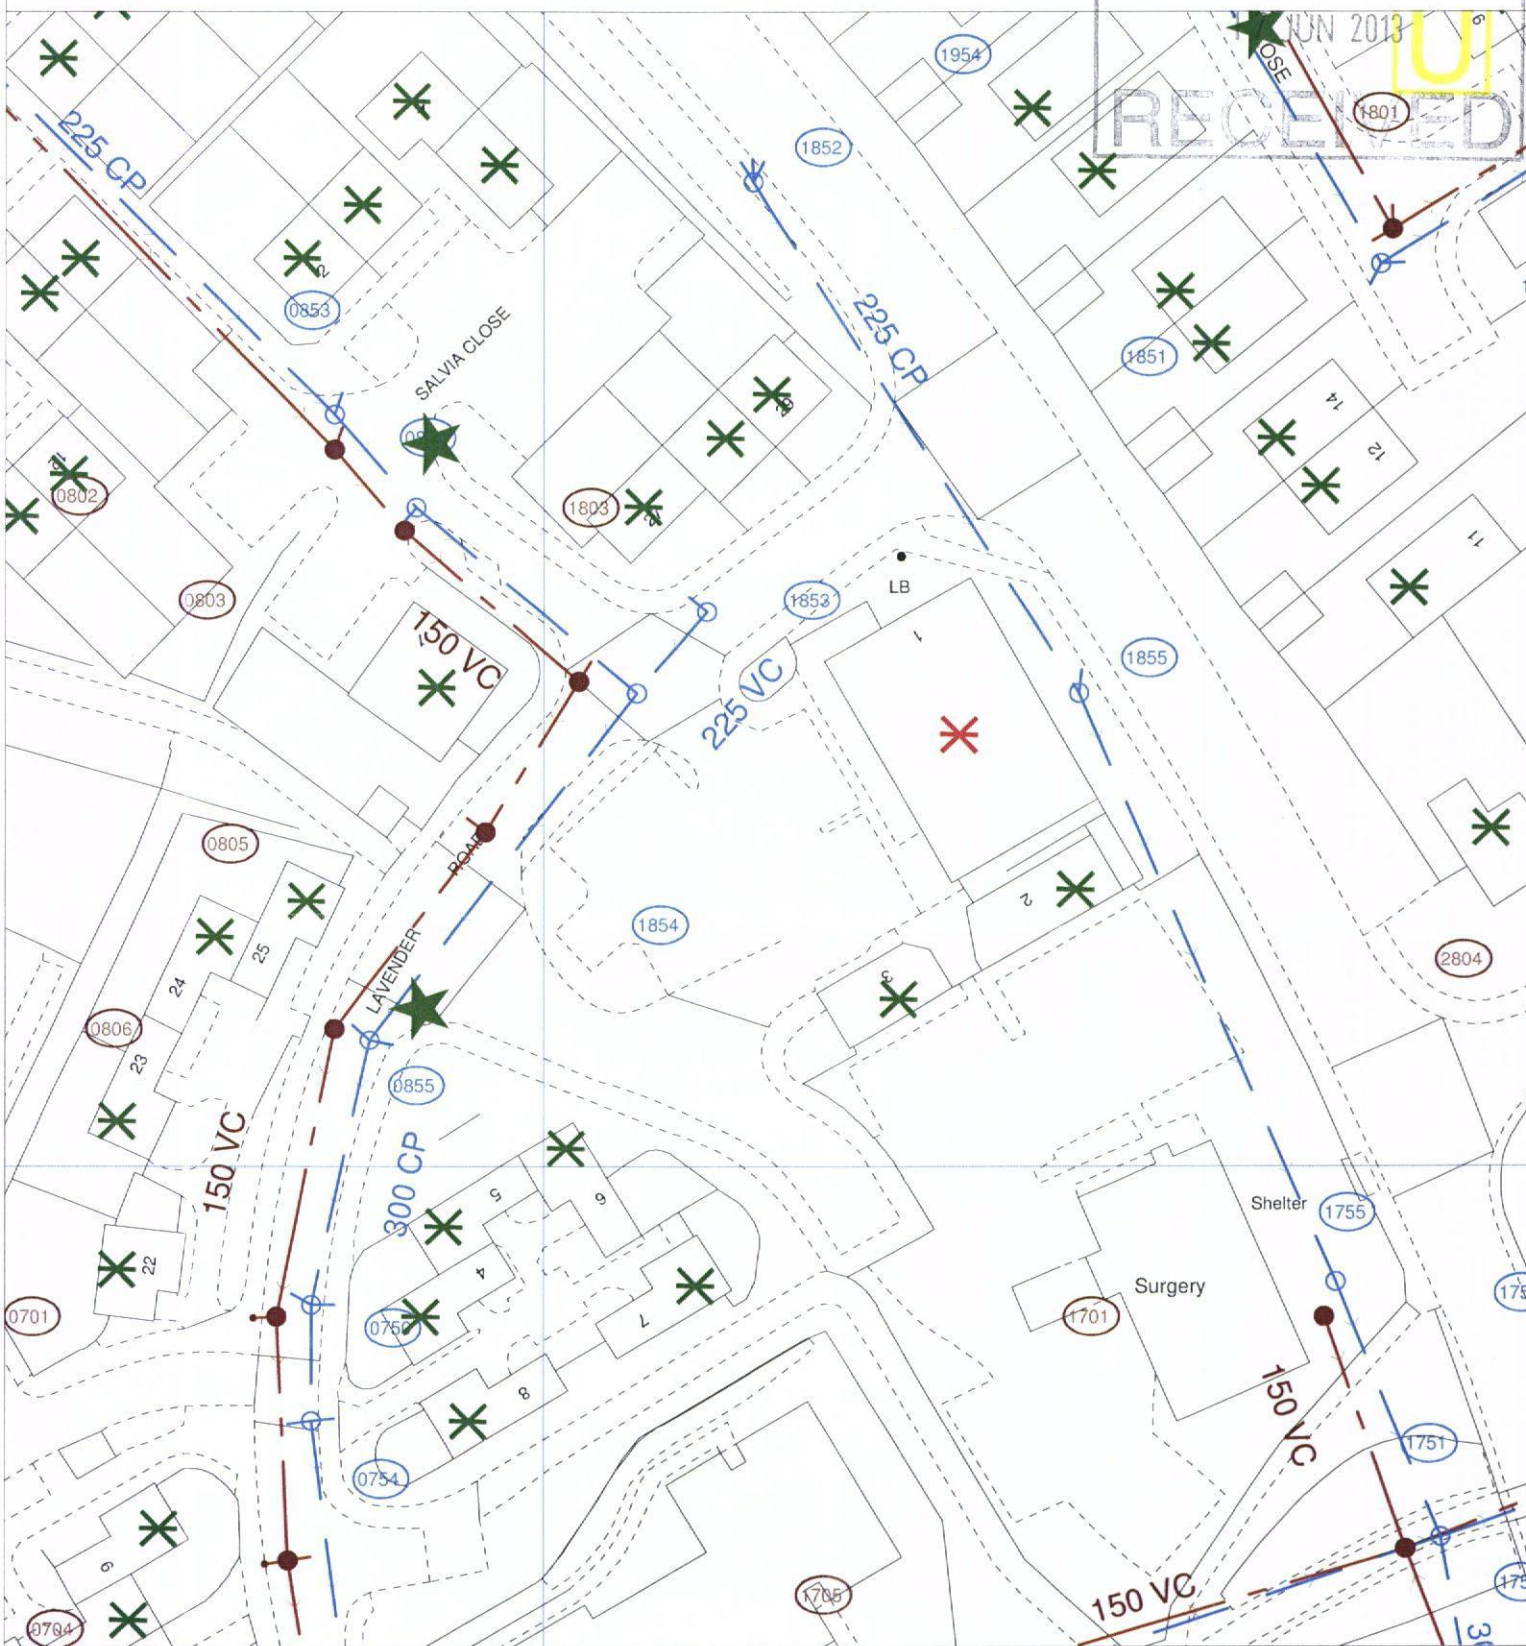

The positions of pipes shown on this plan are believed to be correct, but Southern Water Services Ltd accept no responsibility in the event of inaccuracy. The actual positions should be determined on site.

Based upon Ordnance Survey Digital Data with the permission of the controller of H.M.S.O. Crown Copyright Reserved Licence No. WU 298530

O.S. REF: SU6908NW Scale: 1:625

Screen Print

WARNING: BAC pipes are constructed of Bonded Asbestos Cement
WARNING: Unknown (UNK) materials may include Bonded Asbestos Cement



Printed By: Ponnann Date: 13-6-2013

Southern Water MapGuide Browser

Requested By: