




Yeates
Design+Architecture
74 Clerkenwell Road
London EC1M 5NL
tel: 0207 251 6667
www.yeatesdesign.co.uk

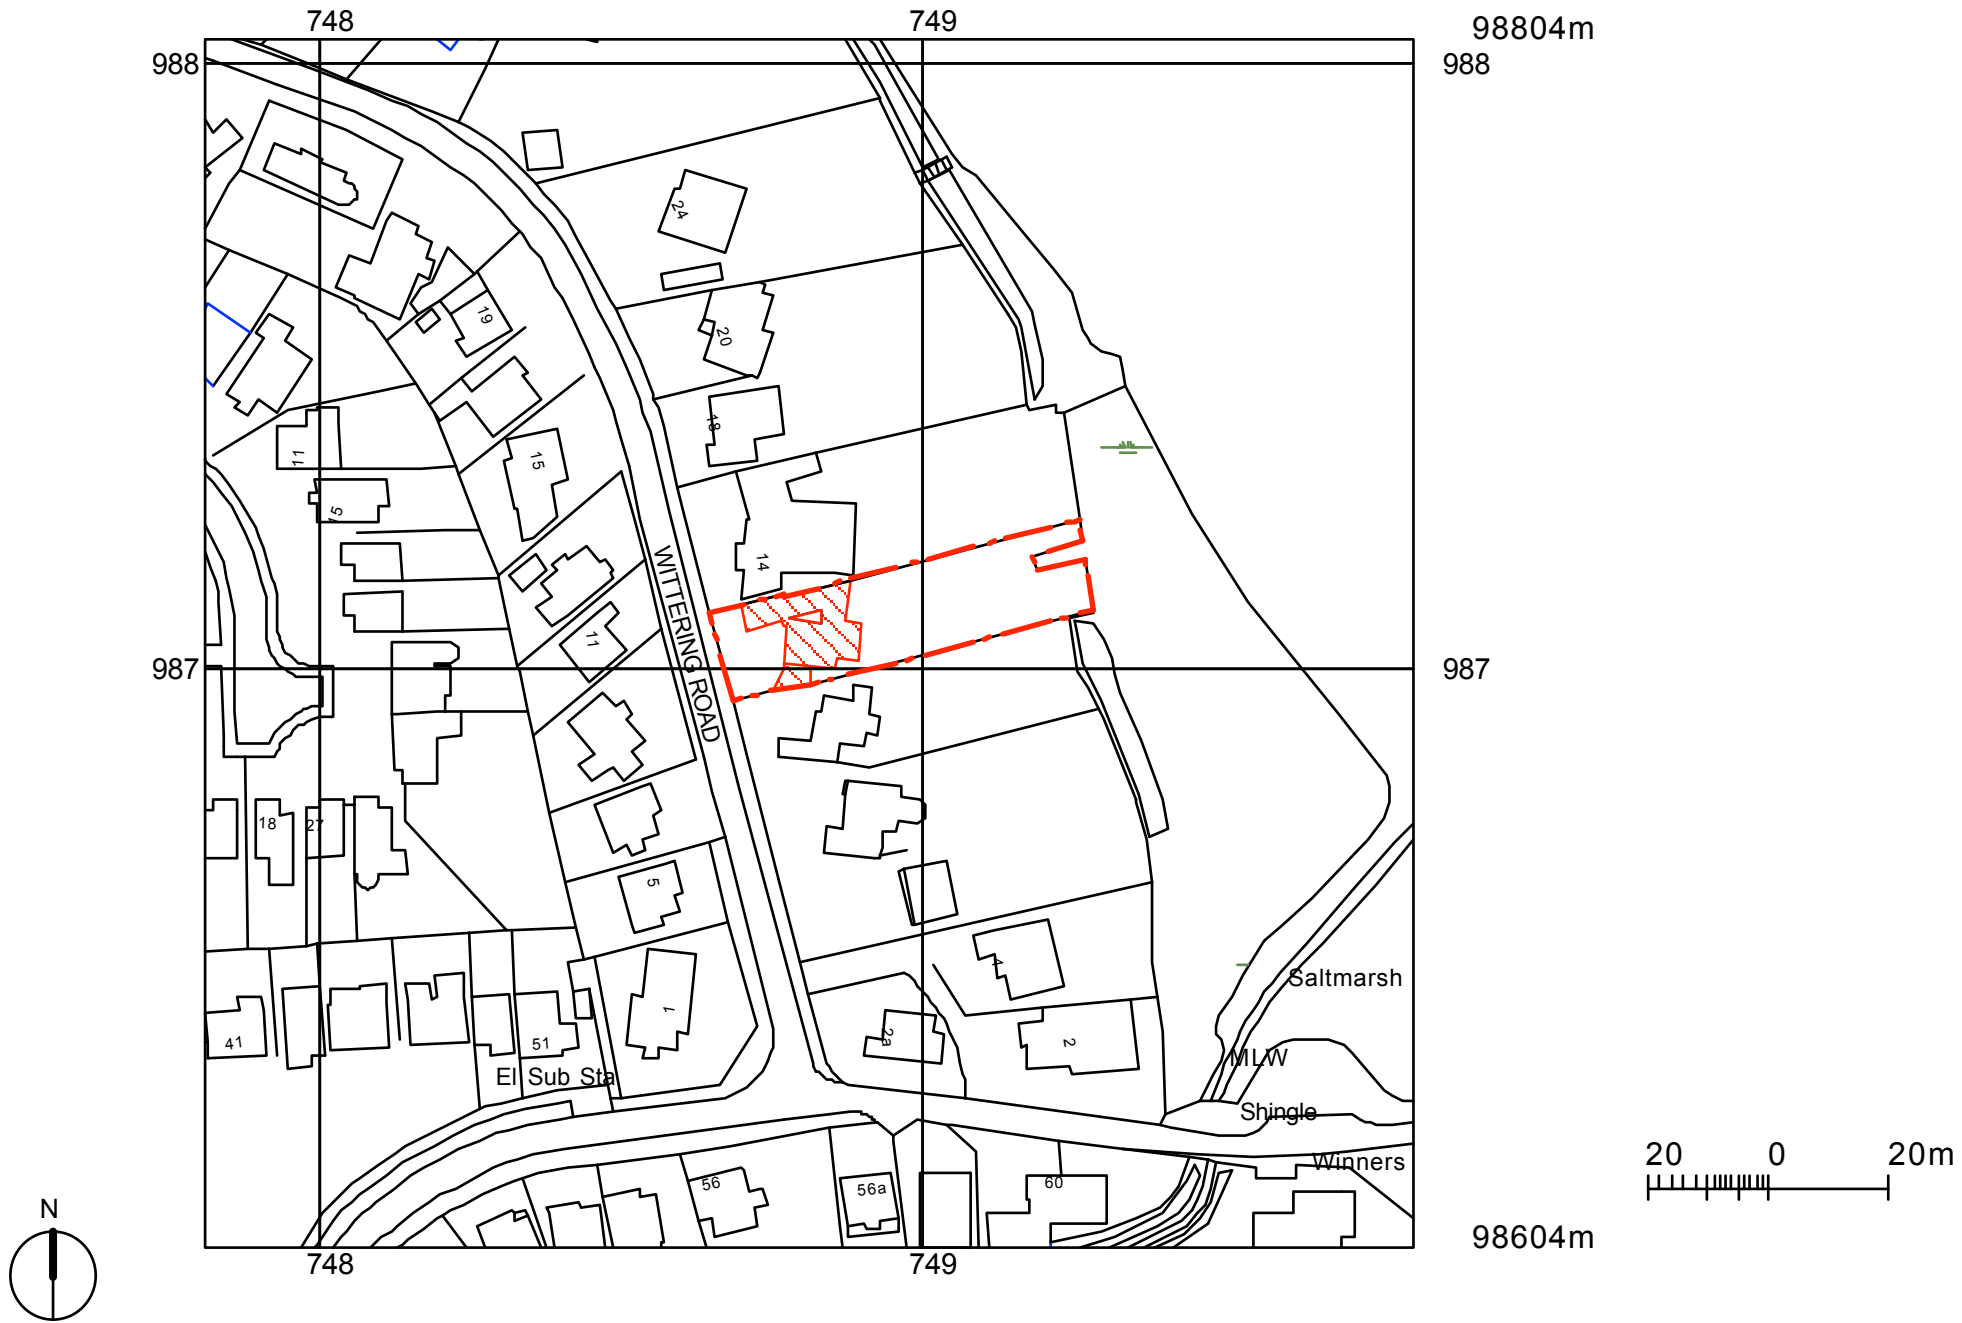

PROJECT: 12 WITTERING ROAD, HAYLING ISLAND PO11 9SP	
DRAWING: EXISTING LOCATION PLAN	SCALE: 1:1250 @ A4
DWG NO. 528/P/001	DATE: MAY 2013
	DWN BY:

REVISION	DATE

INFORMATION CONTAINED HEREIN IS THE SOLE PROPERTY OF YEATES DESIGN + ARCHITECTURE AND SHOULD NOT BE REPRODUCED WITHOUT THEIR PERMISSION