




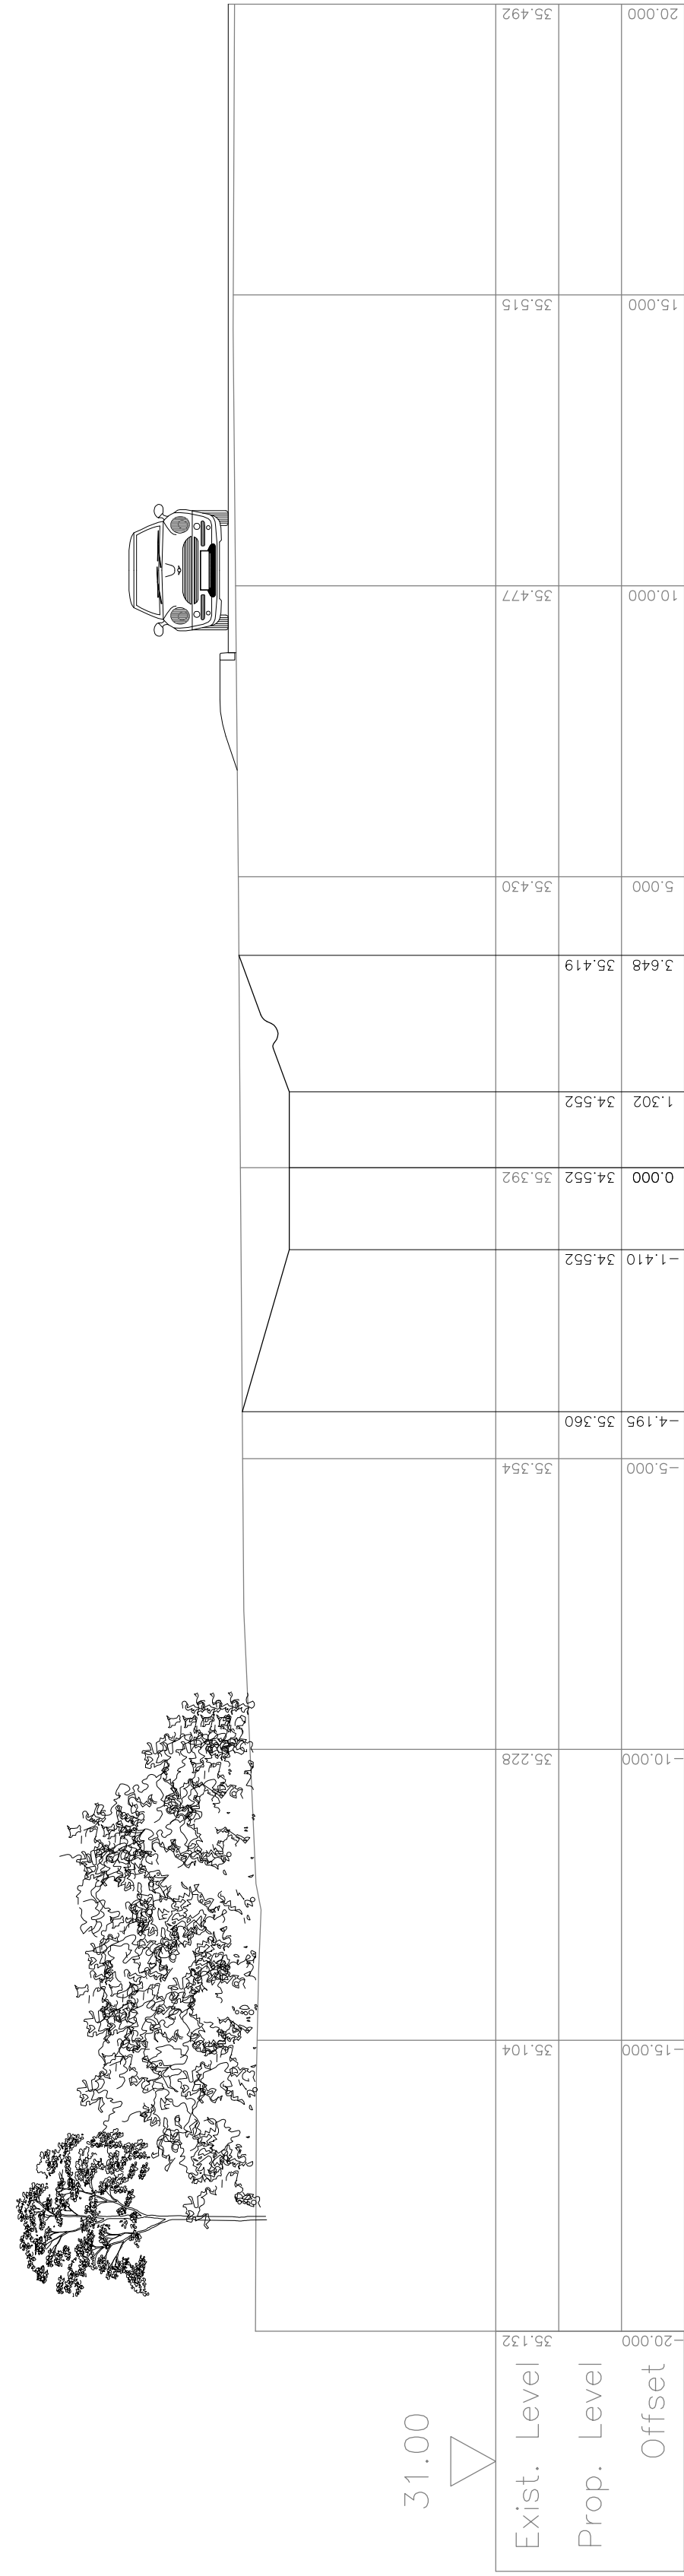


Horiz. 1:100 Vert. 1:100

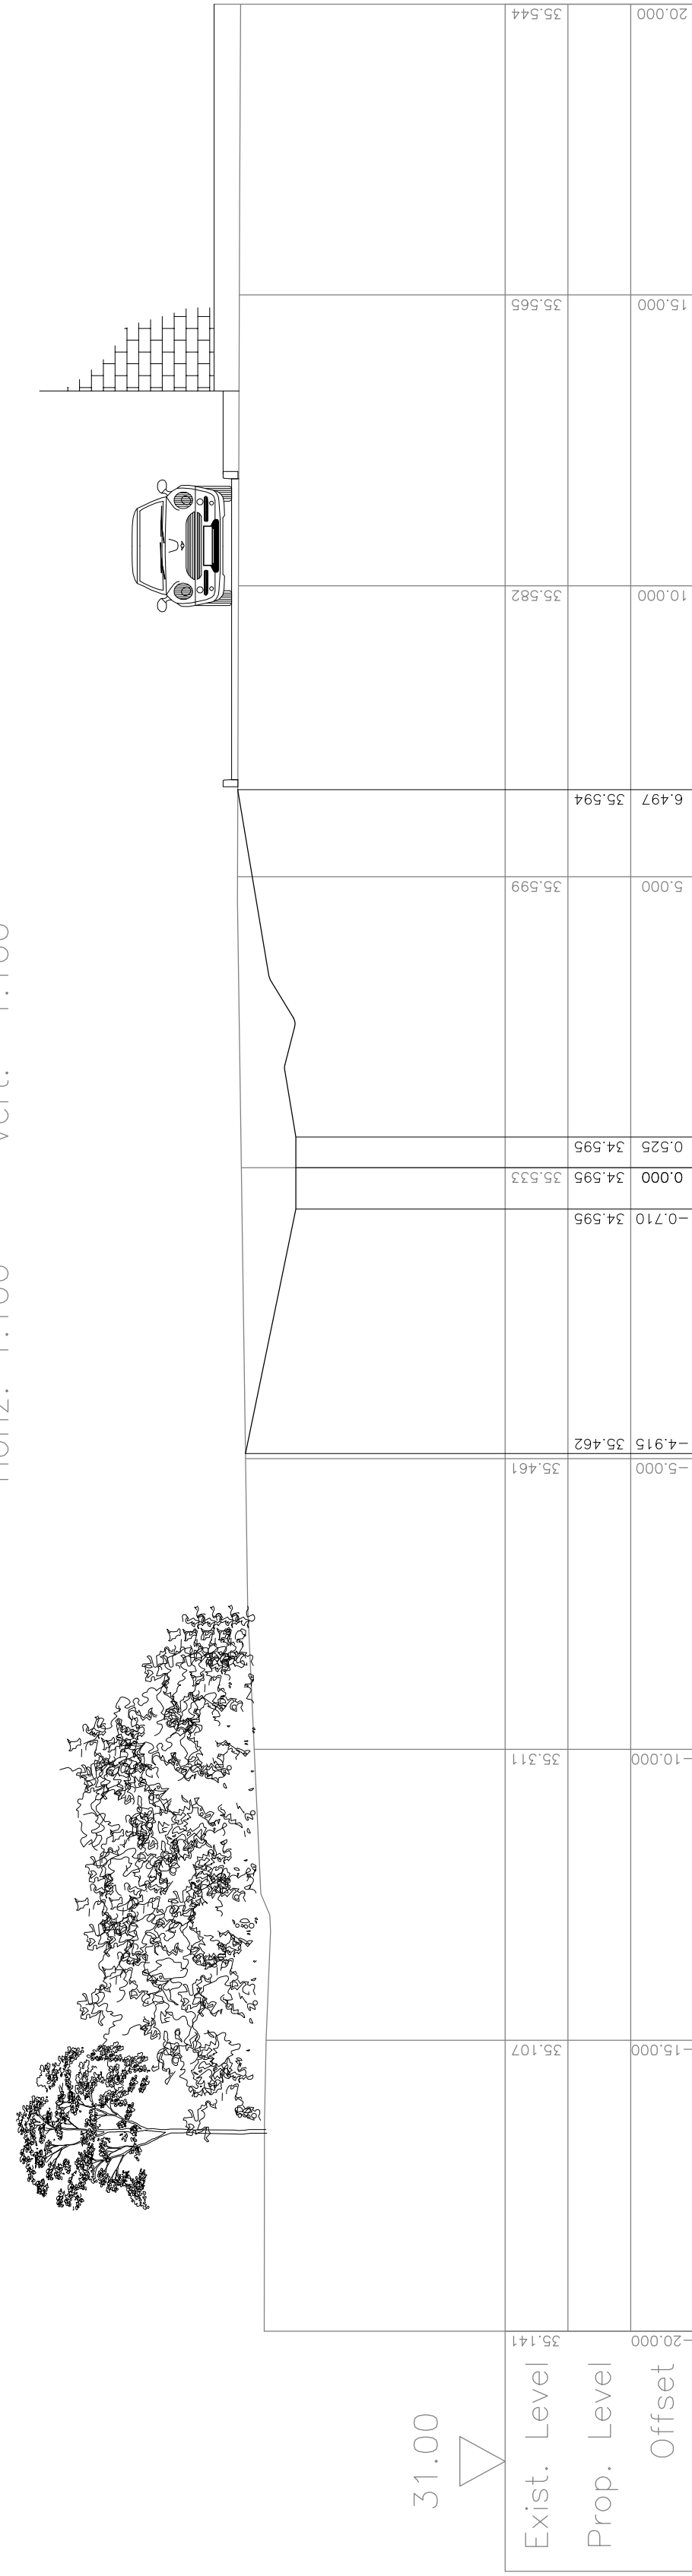


Horiz. 1:100 Vert. 1:100

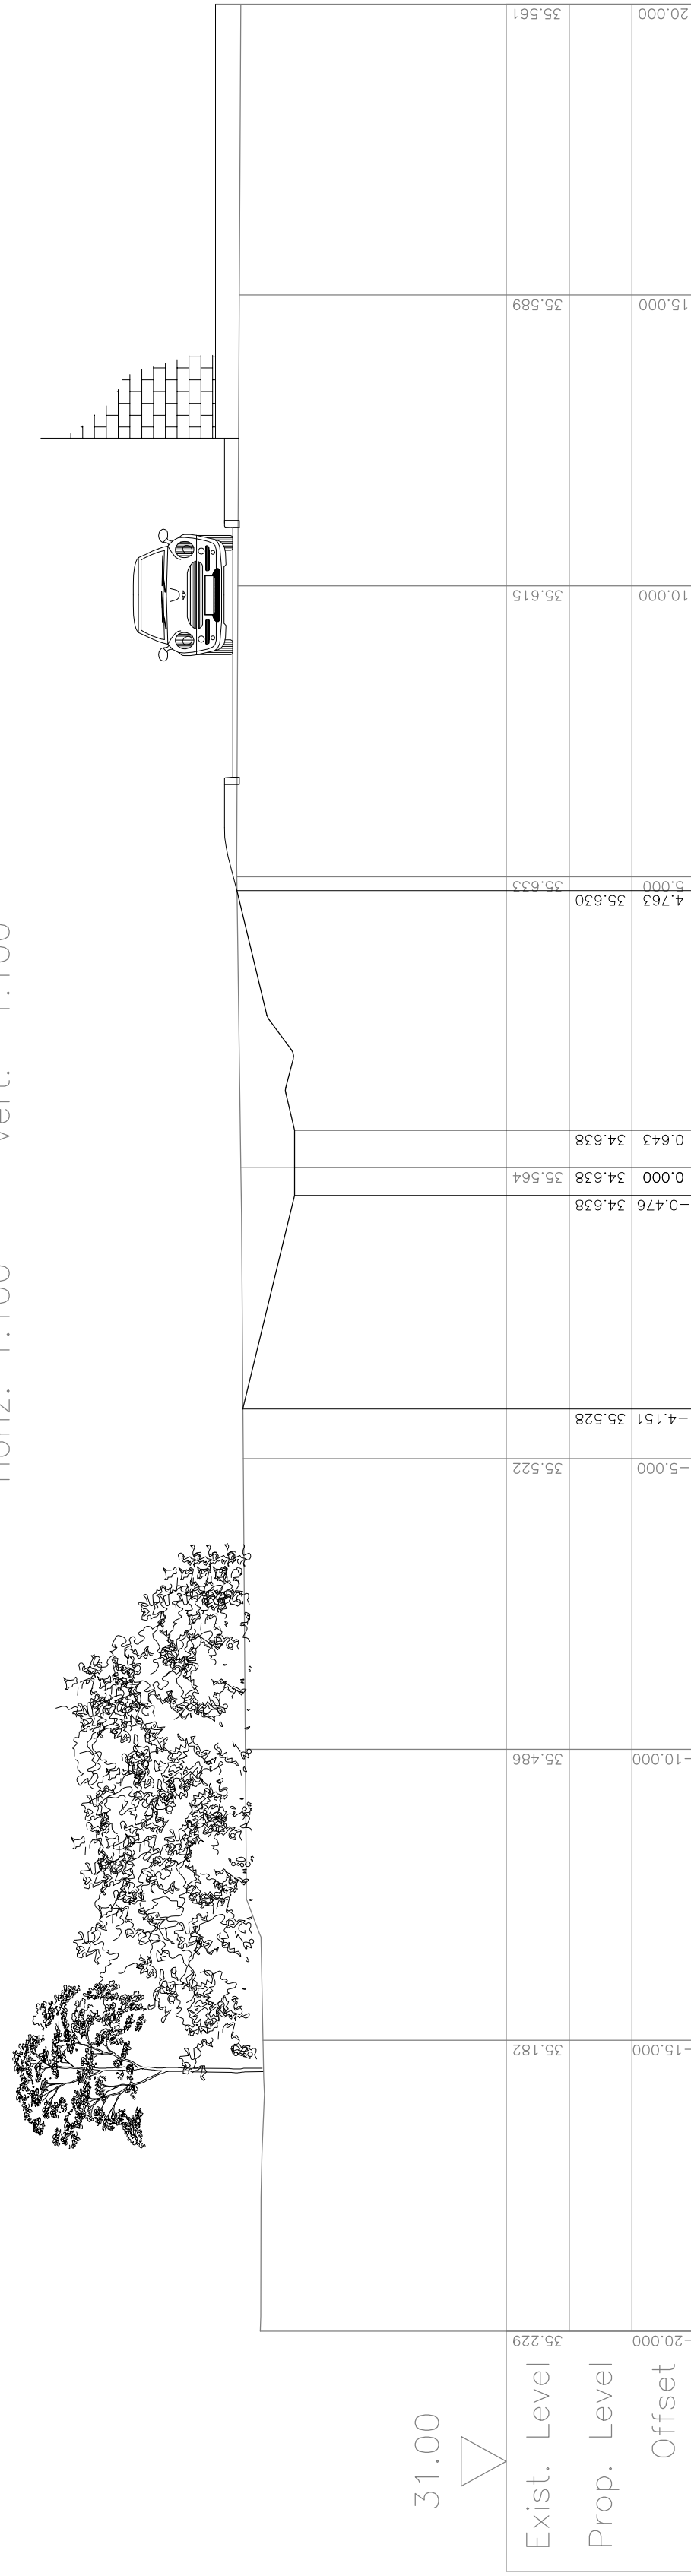


Horiz. 1:100 Vert. 1:100

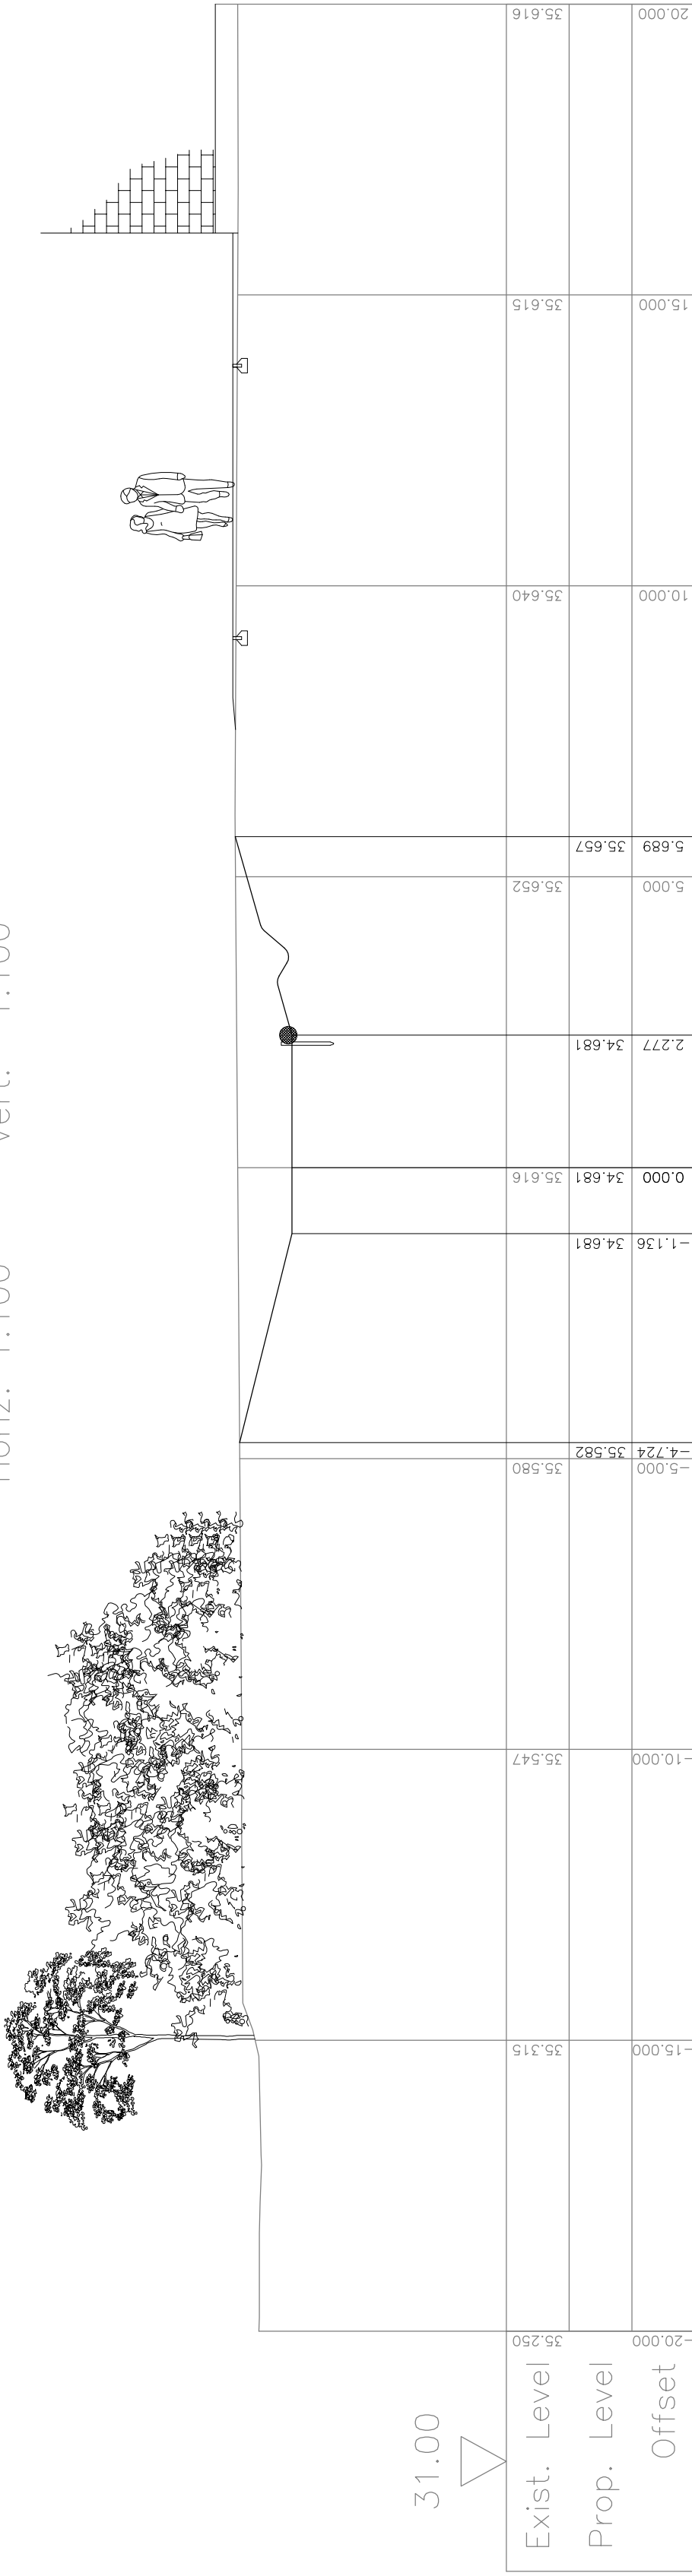


Horiz. 1:100 Vert. 1:100

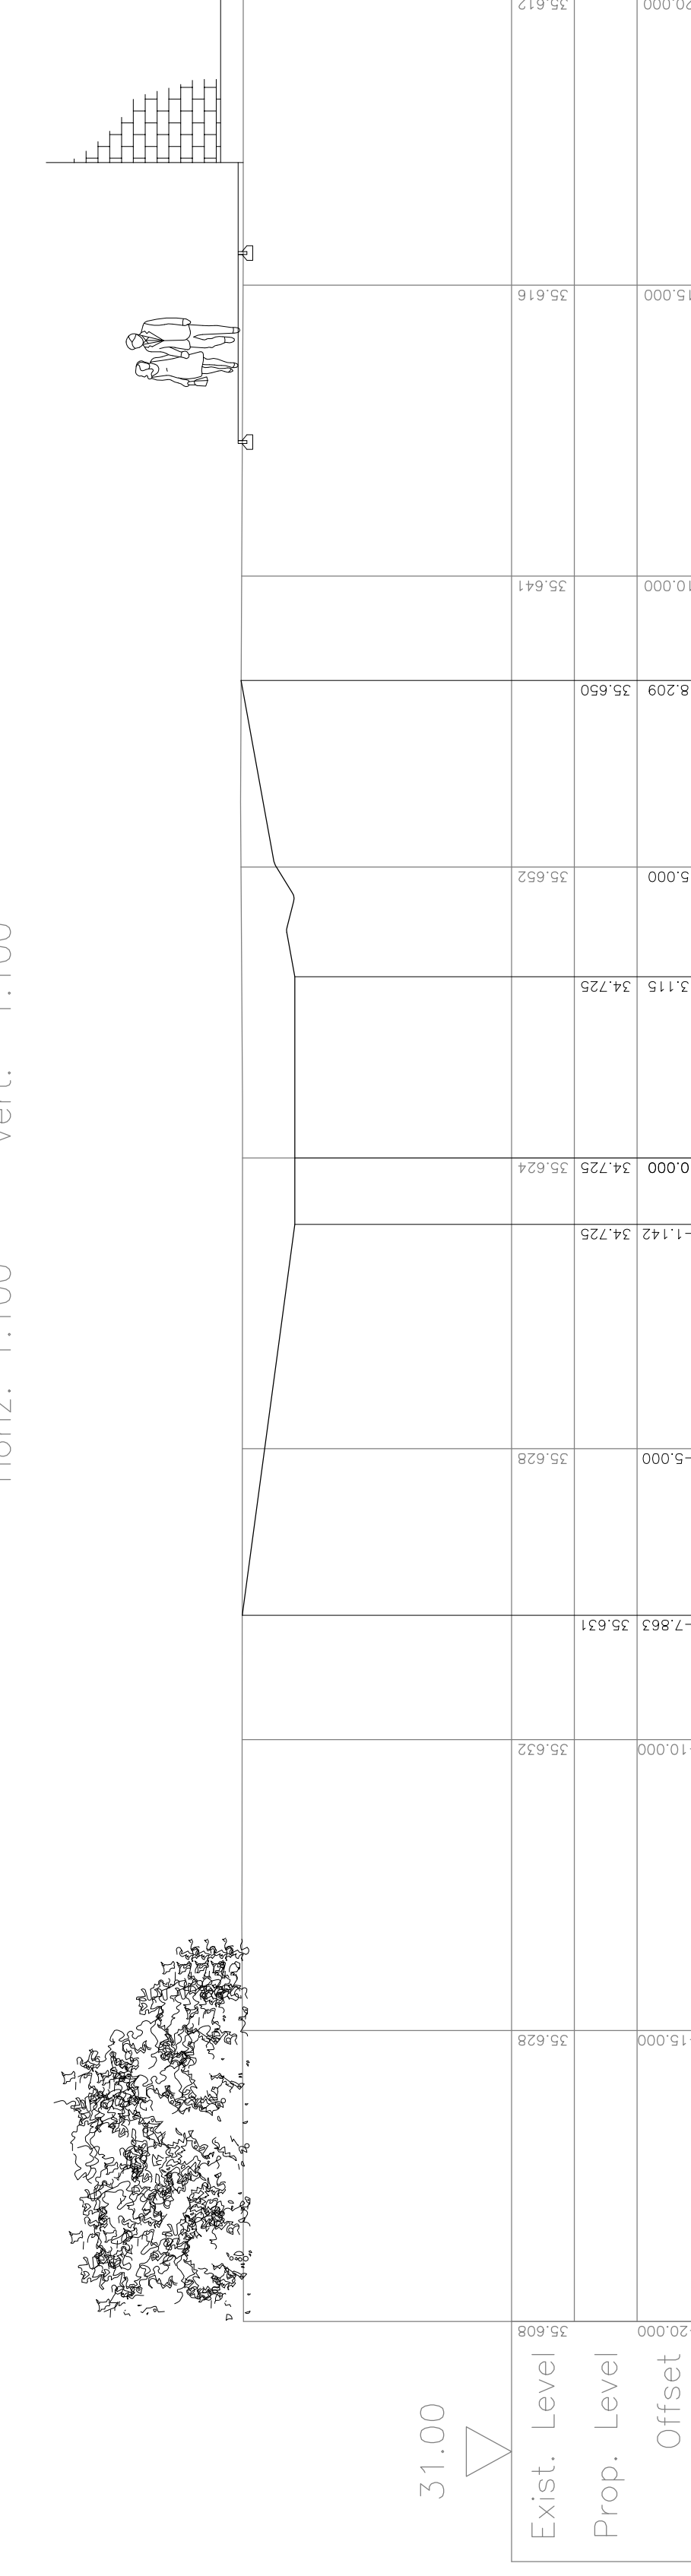


Horiz. 1:100 Vert. 1:100

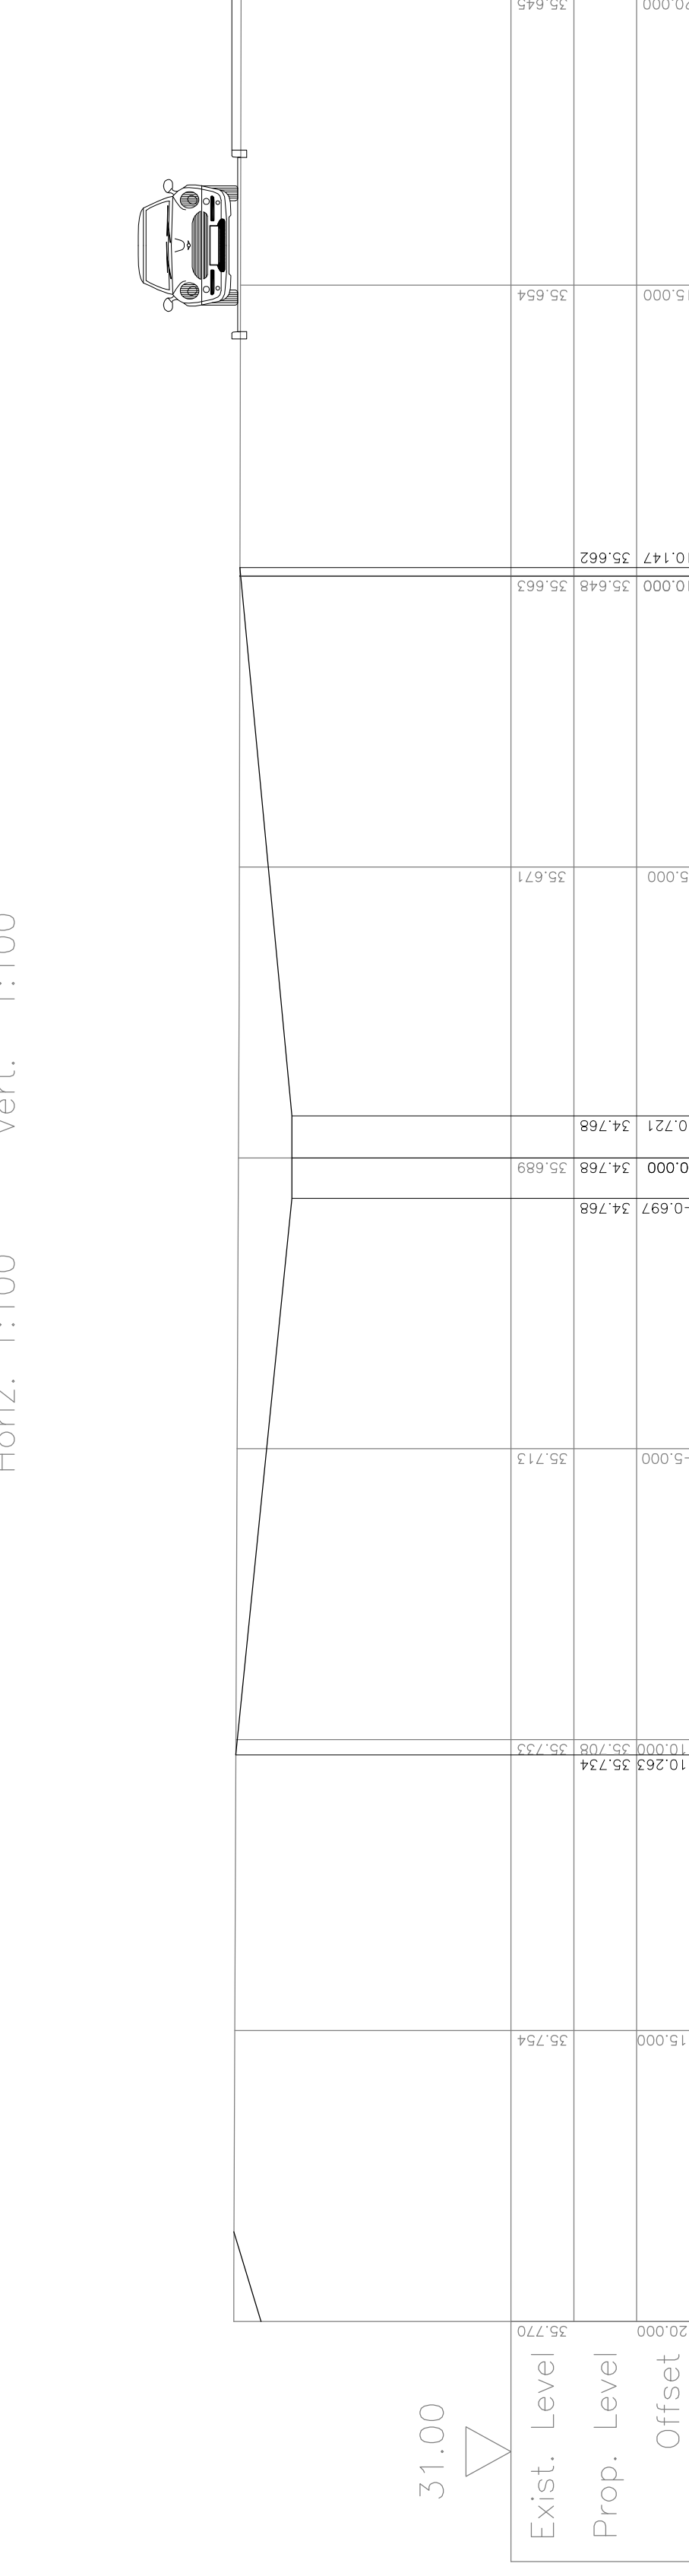

Horiz. 1:100 Vert. 1:100

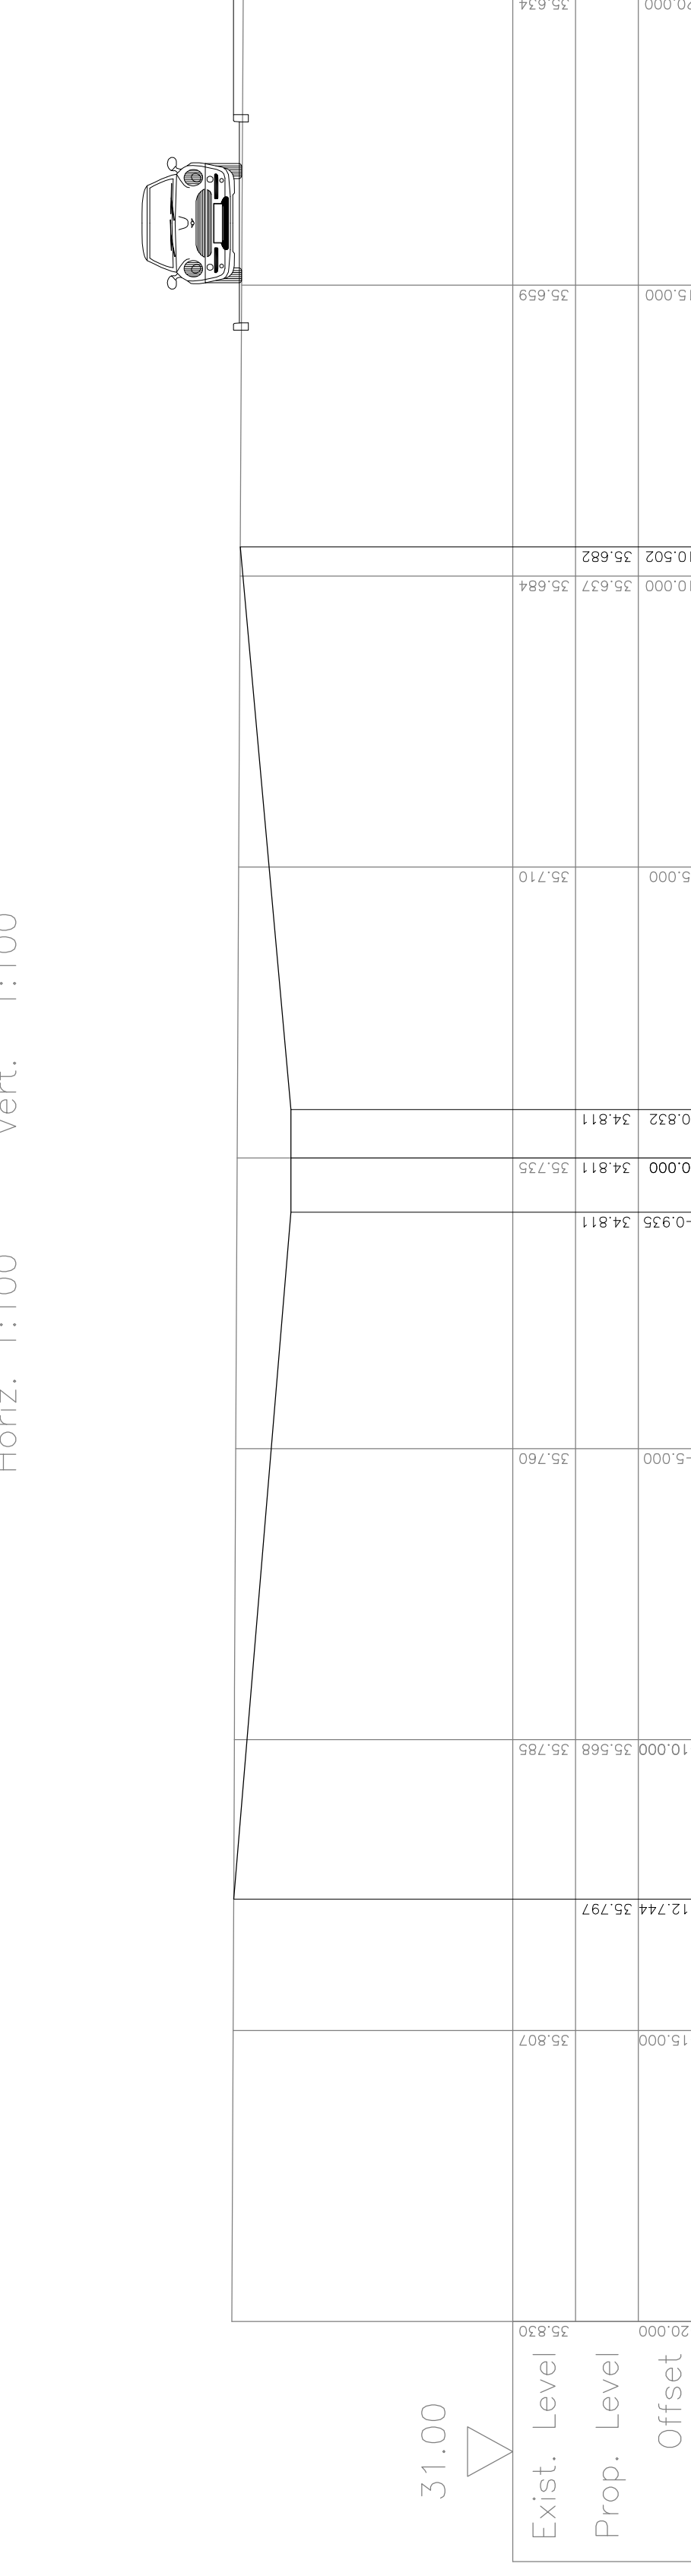

Horiz. 1:100 Vert. 1:100

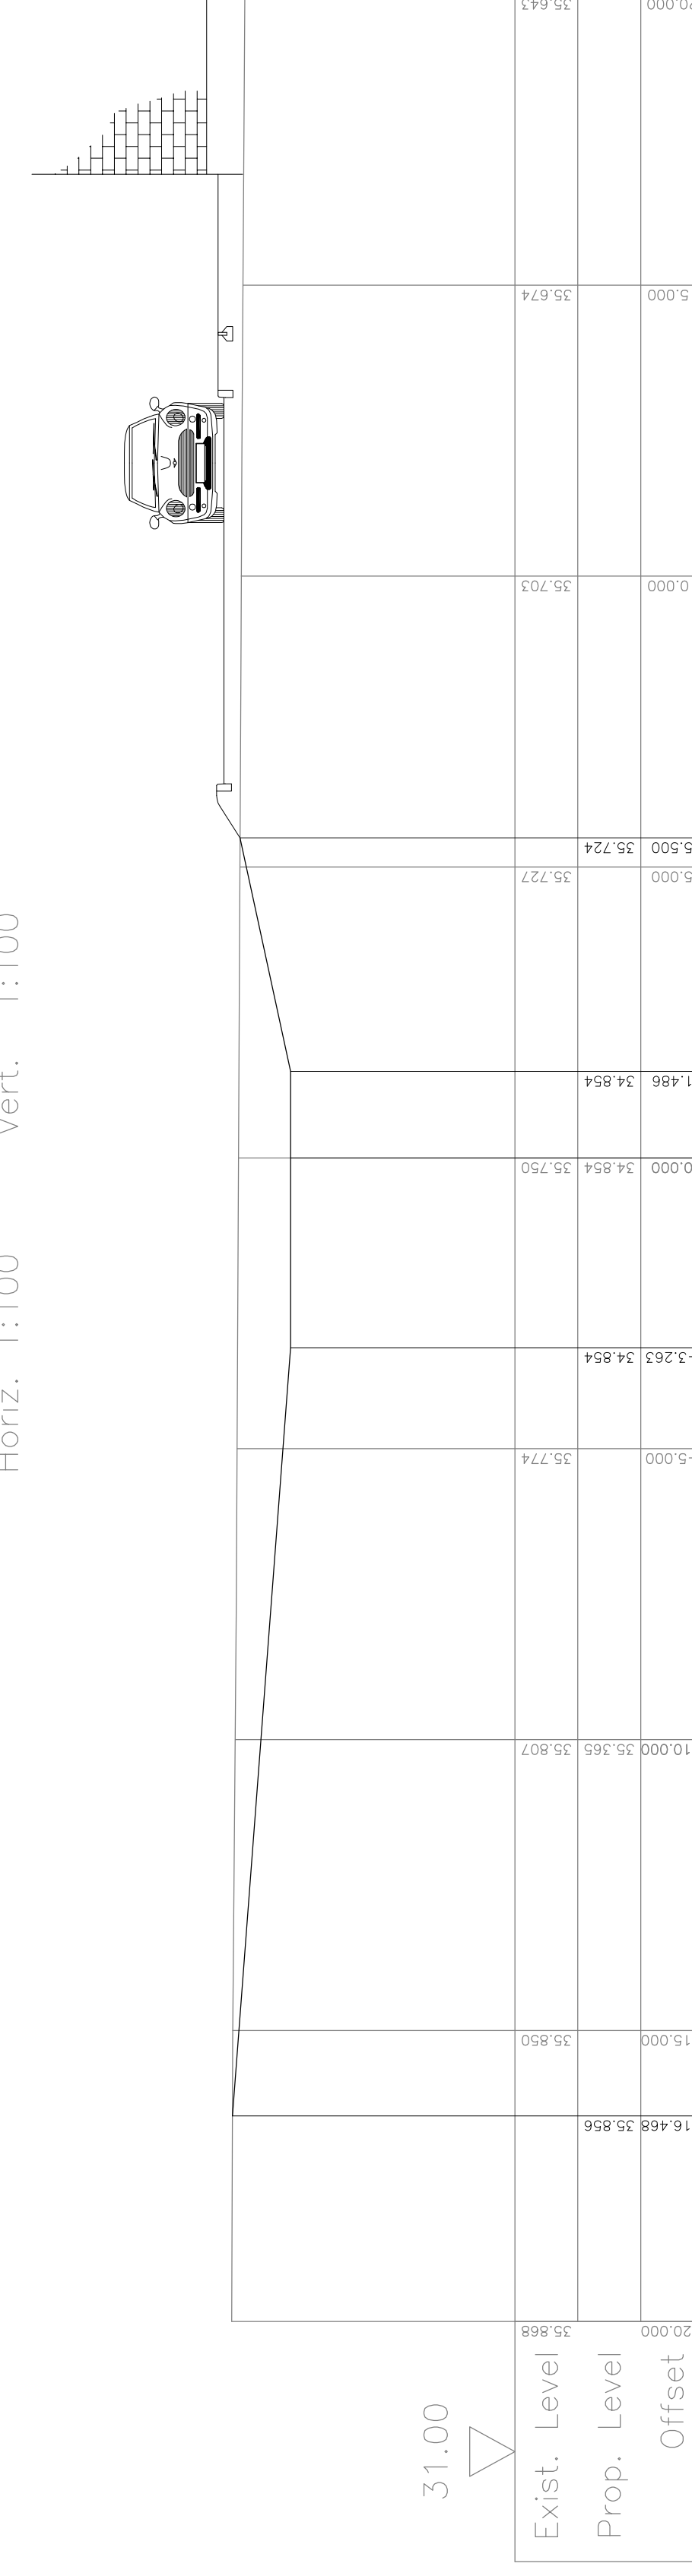

Horiz. 1:100 Vert. 1:100

Construction Notes:

1. Do not scale from this drawing.
2. All dimensions in metres.
3. All levels relate to ordnance datum.

REV.	No.	DATE	DESCRIPTION	CP
B	10.05.12		Rip Rap and Gabion mattresses removed	CP
A	23.02.12		Watercourse Rip Rap locations amended	CP

Client	Project	Title	Scale	Drawn	Checked	Rev
Taylor Wimpey plc	Waterpoolville Phase 3 & 4	Watercourse Diversion Cross & Long Sections (3 of 7)	100@A0	23.01.12	Amc	4576.73

MJA CONSULTING CIVIL AND STRUCTURAL ENGINEERS 15-42 Old Street, Alington Tel: 01225 555173 Fax: 01225 522226	MJA
---	------------