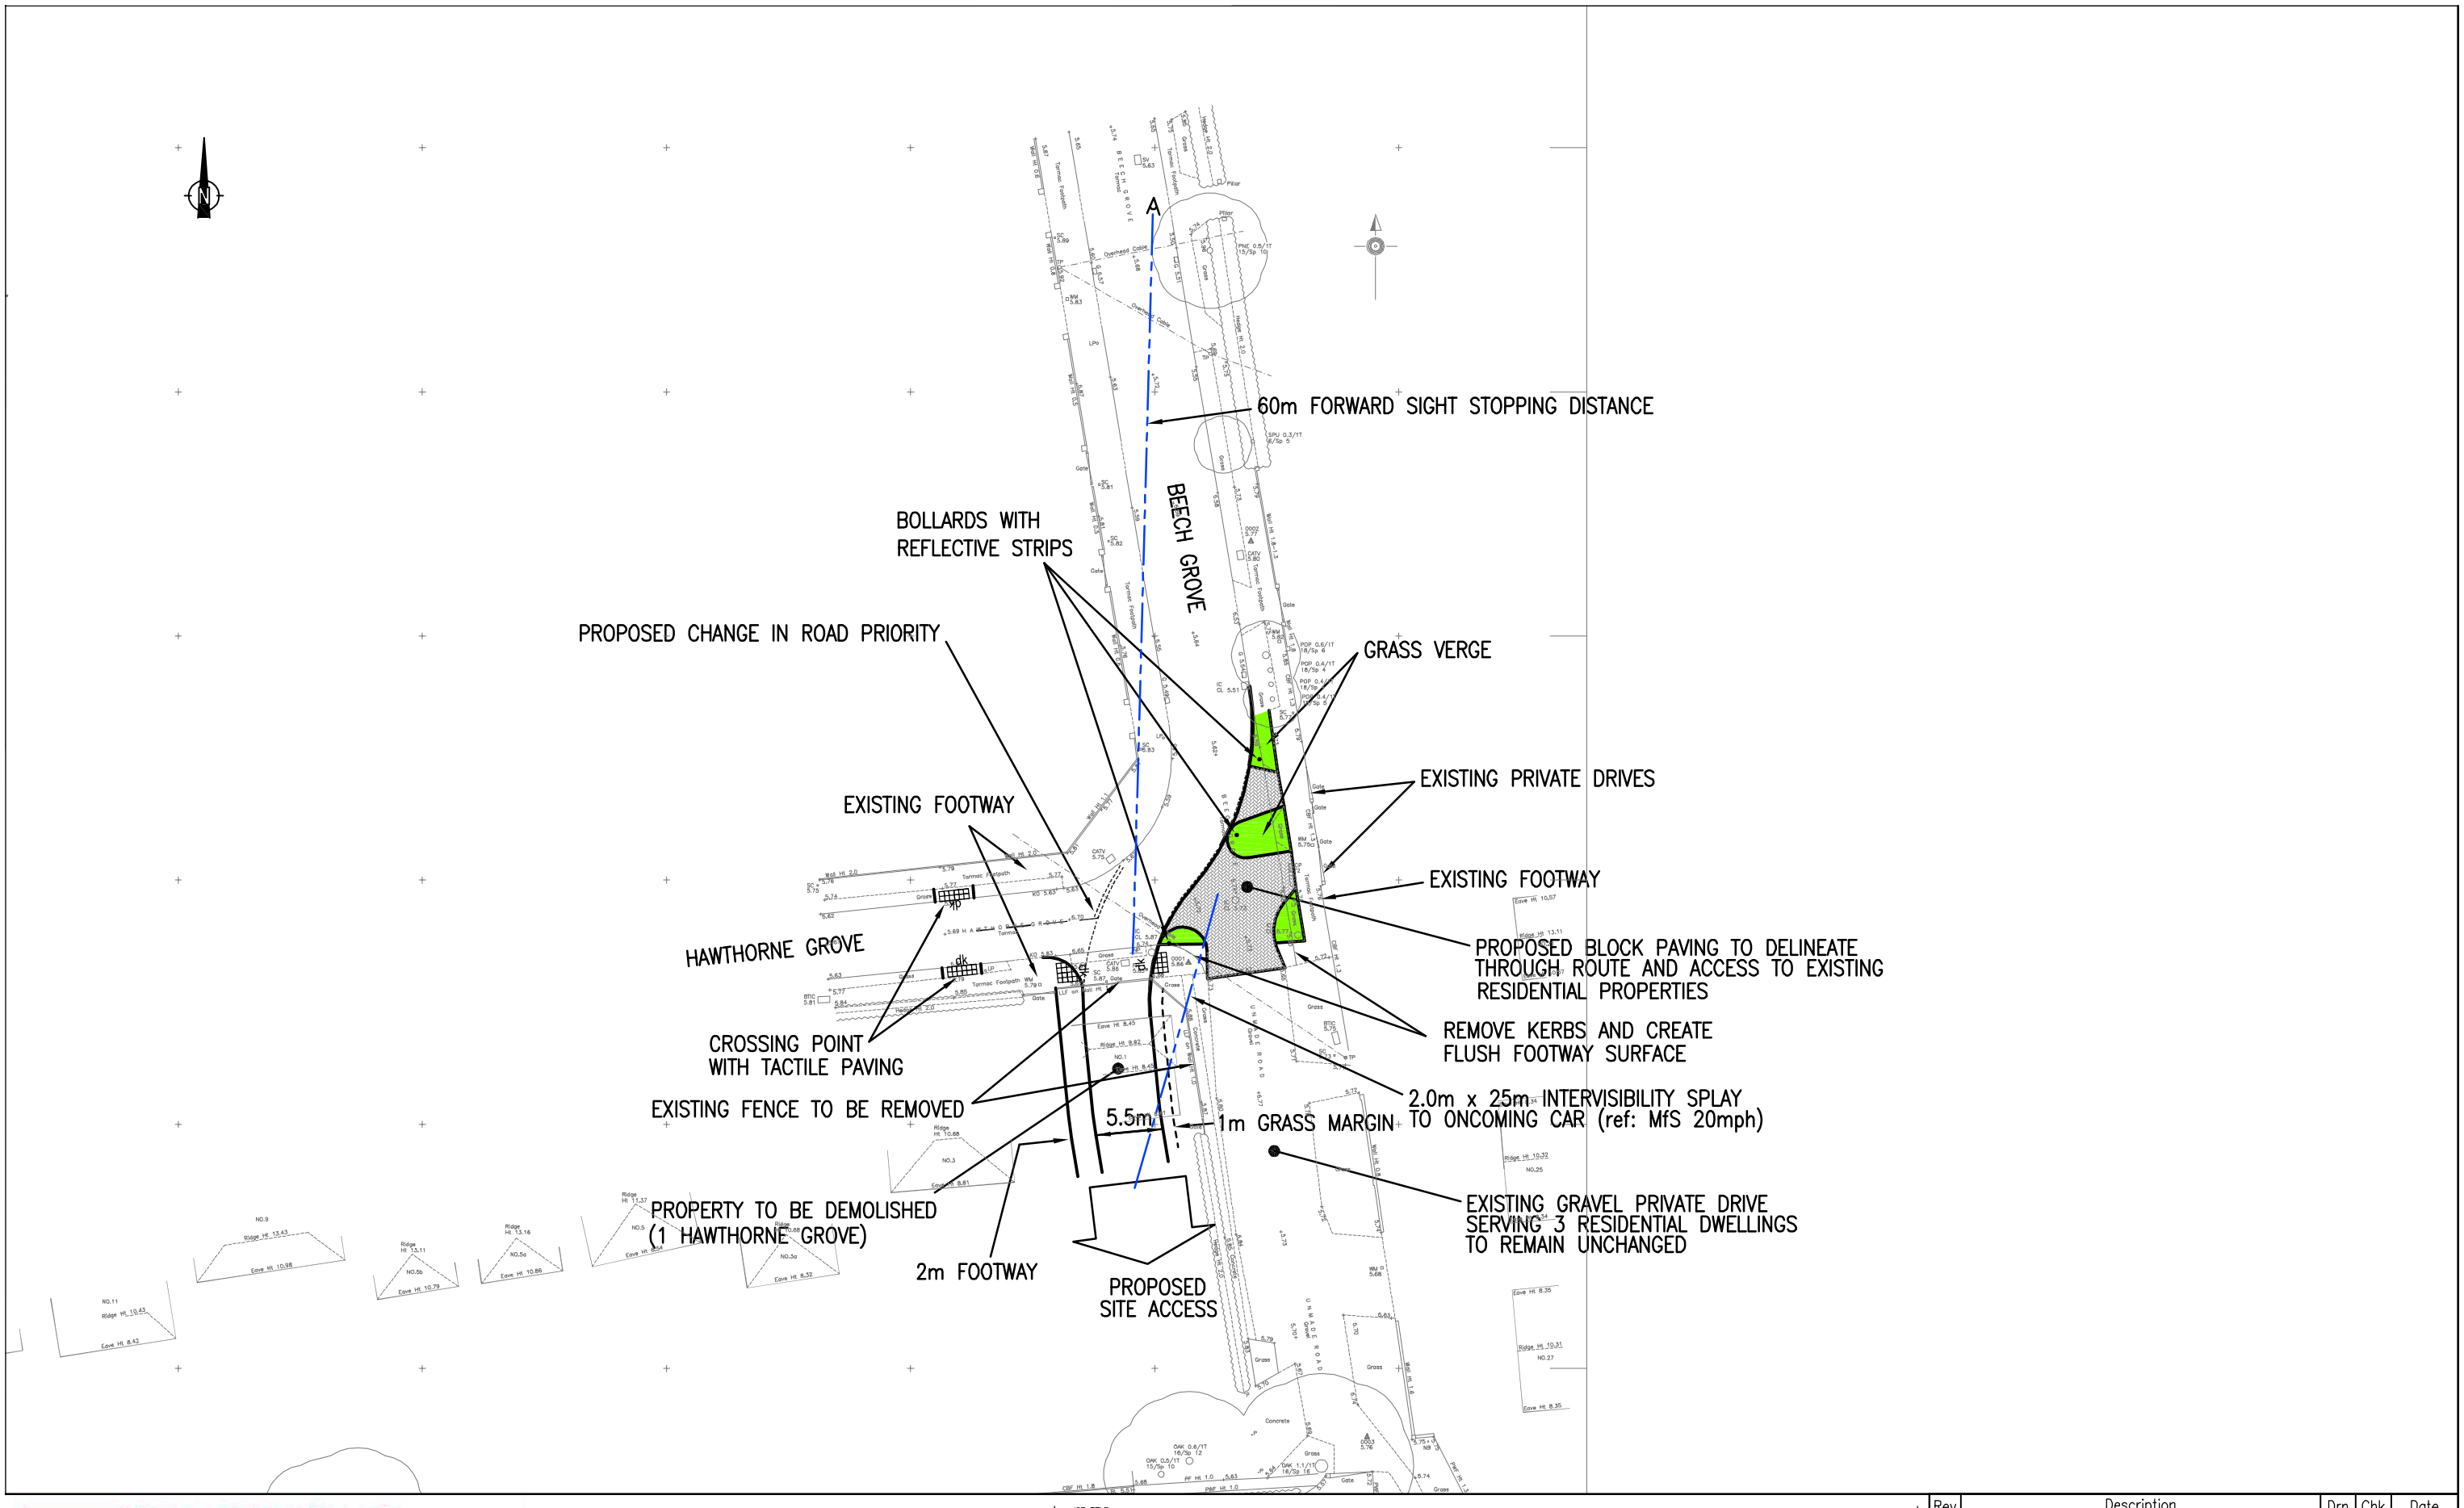


STUART MICHAEL ASSOCIATES
CONSULTING ENGINEERS
Stuart Michael Associates Ltd
Coombe House, Coombe Square, Thatcham, Berkshire RG19 4JF
T: 01635 867 711 e: mail@stuartmichael.co.uk
F: 01635 861 715 w: www.stuartmichael.co.uk

TOLCARNE DRIVE

DEVELOPMENTS LTD

JOB TITLE

LAND SOUTH OF BEECH GROVE, MENGHAM, HAYLING ISLAND

DRAWING TITLE

PROPOSED ACCESS ARRANGEMENTS

Rev	Description	Drn	Chk	Date
REVISIONS				

Preliminary		Approval		Tender		Const.	
DRAWING STATUS							

DATE	DRAWN	CHECKED	ISSUE CHECKBOX
NOV '12	JGP	DLW	

DRAWING No.	REV	SCALE	
3726.002	----	1:500	@ A3

© This drawing is the copyright of Stuart Michael Associates Limited. It may not be reproduced or amended without the written approval of Stuart Michael Associates