



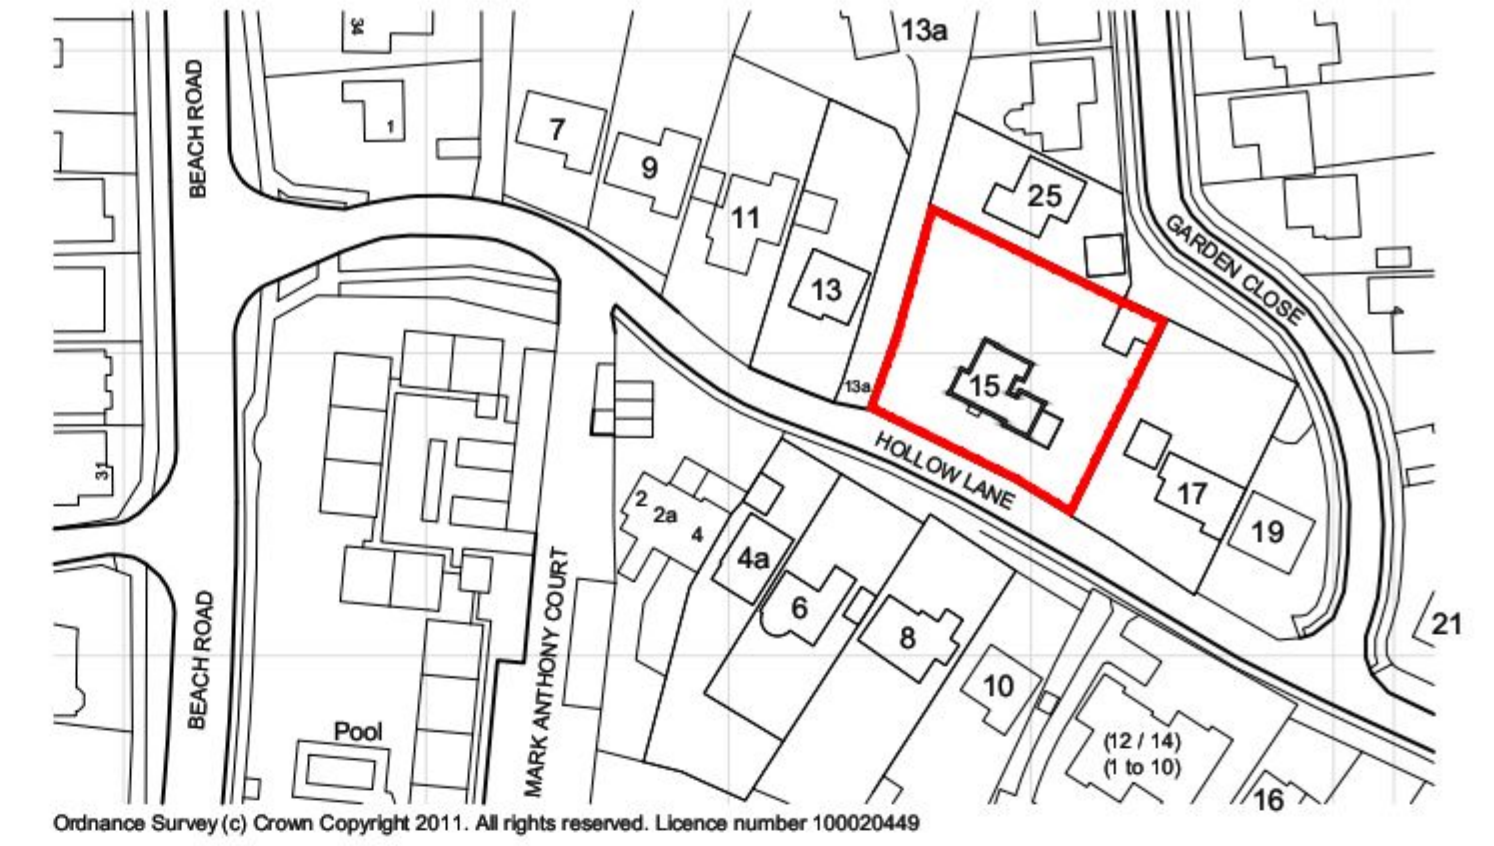

notes:

revisions: -- | 12.12.12 | JG | INFORMATION

revisions:

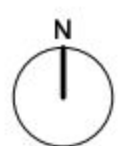

100mm @A1

NOTE: The contractor is responsible for checking all site dimensions and levels. These should be checked prior to the ordering of any components and before the commencement of the works. All discrepancies should be brought to the attention of the Contract Administrator

Mr & Mrs Holden
Alterations & Extension
15 HOLLOW LANE, HAYLING ISLAND
drawing information title: EXISTING LOCATION
AND SITE BLOCK PLAN

status: LISTED BUILDING & PLANNING
date: DECEMBER 2012
scale: 1:1250 & 1:200 at A1
drawn: JG
chk'd:

pwparchitects

PWP Architects Ltd 61 South Street, Havant, Hampshire PO9 1BZ
t: 02392 462494 f: 02392 481152
e: design@pwp-architects.com
w: www.pwp-architects.com

job: 4901 dwg: 1100 rev: --