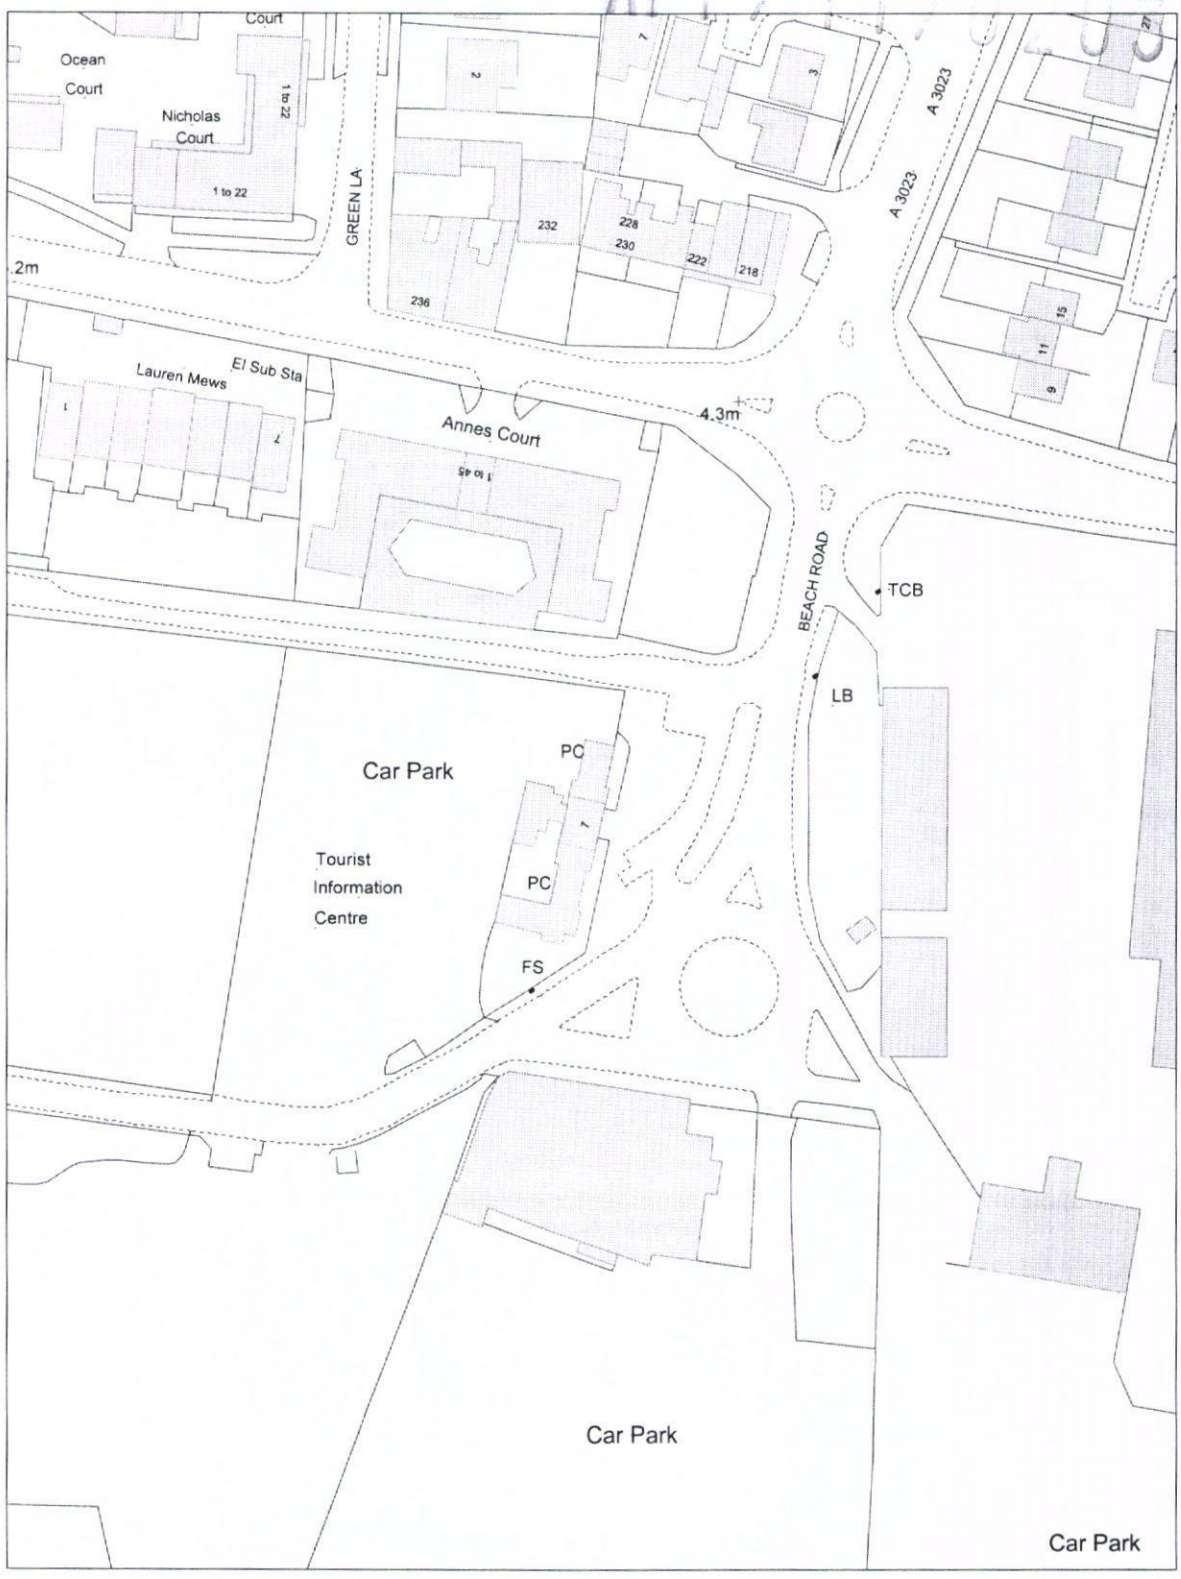


	Title:	Drawn By:
Civic Offices, Civic Centre Road, Havant, Hampshire PO9 2AX t: 023 9247 4174		Scale: 1:1250
Havant BOROUGH COUNCIL	9 Sea Front	Drawing No:
		Cleaner, Safer, More Prosperous

Reproduced from the Ordnance Survey Digital Data with the permission of the Controller of HMSO, Crown Copyright Reserved 2011. Licence No LA100019217