

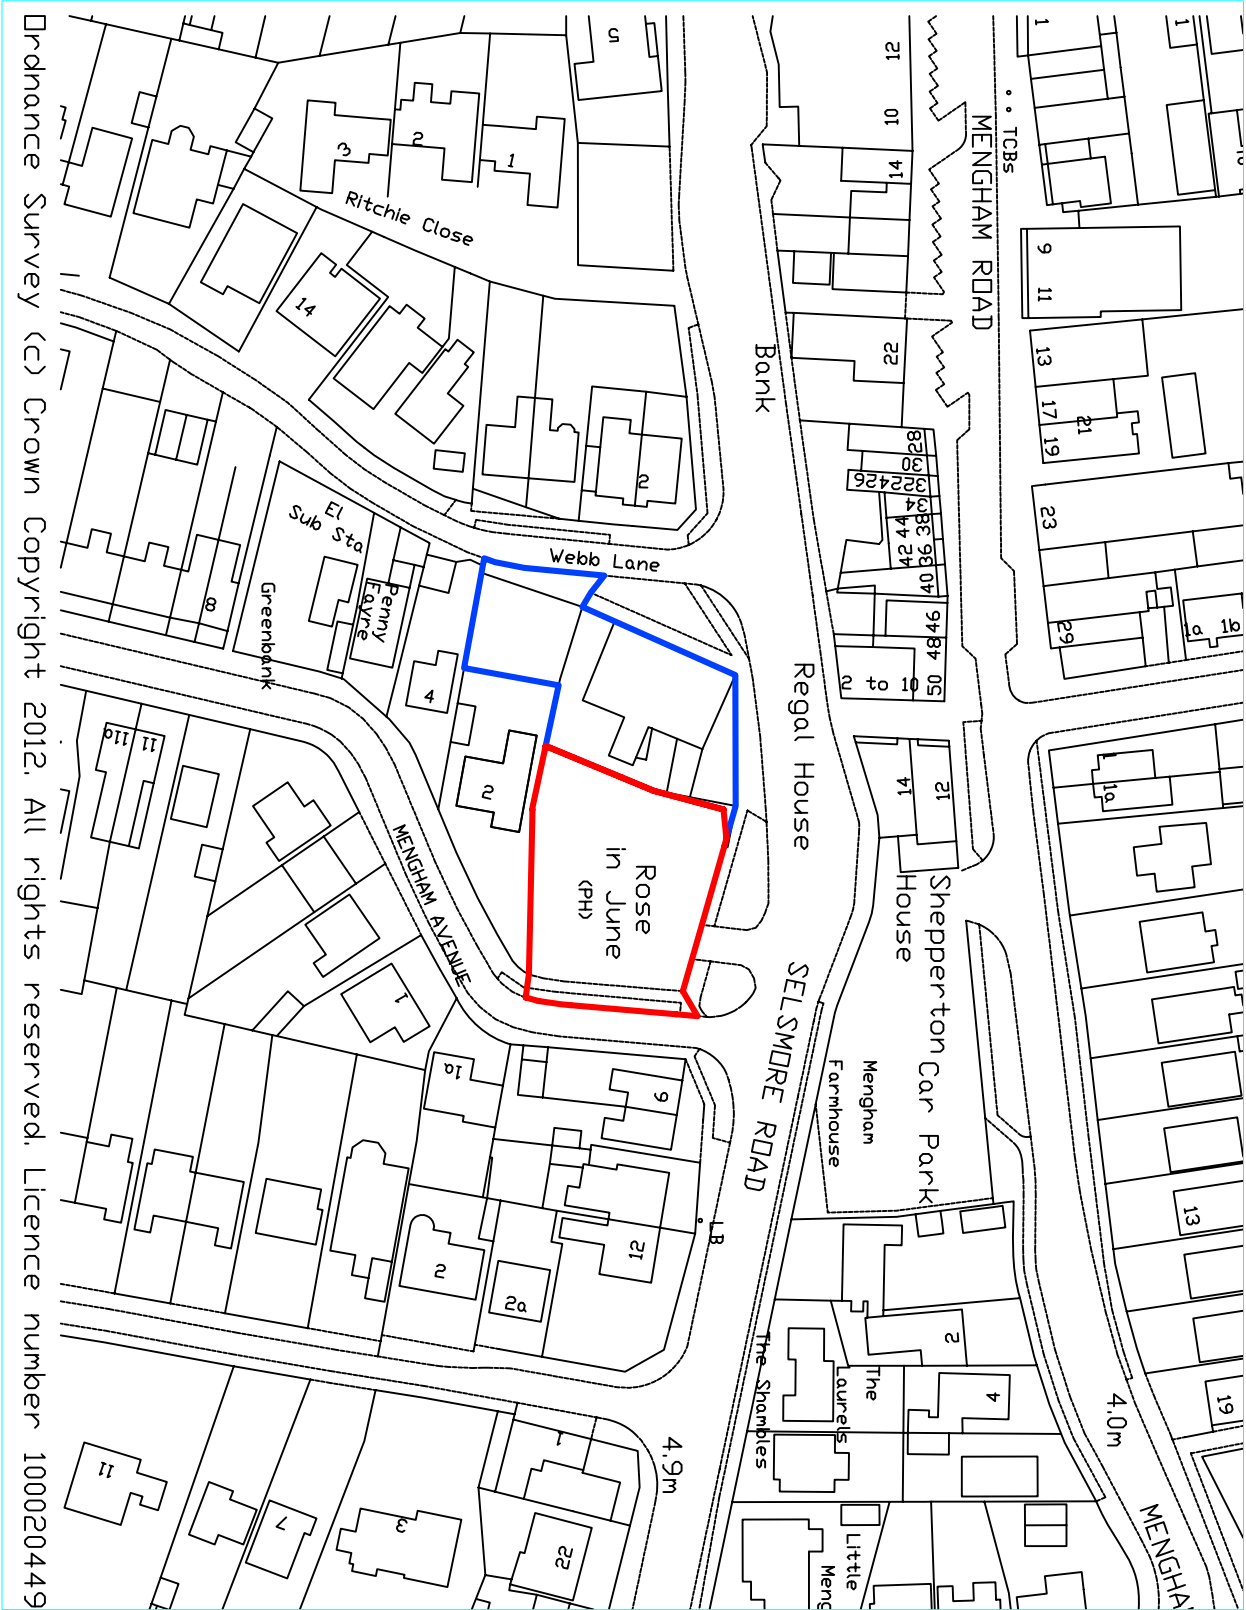
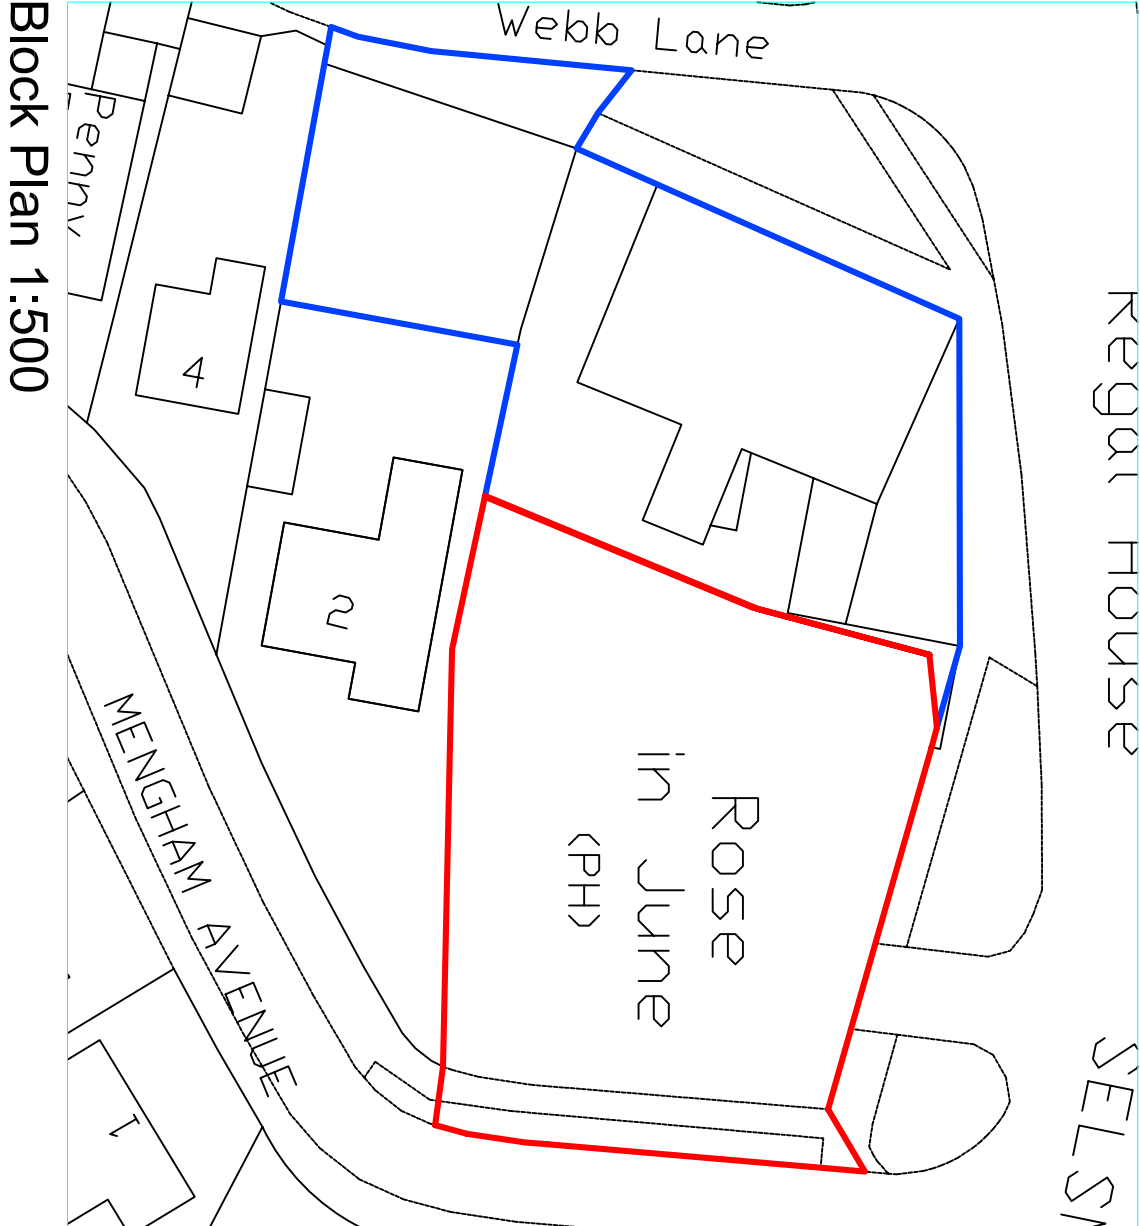


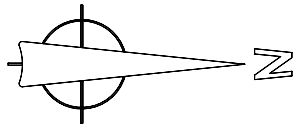

Ordnance Survey (c) Crown Copyright 2012. All rights reserved. Licence number 100020449

Site Location Plan 1:1250

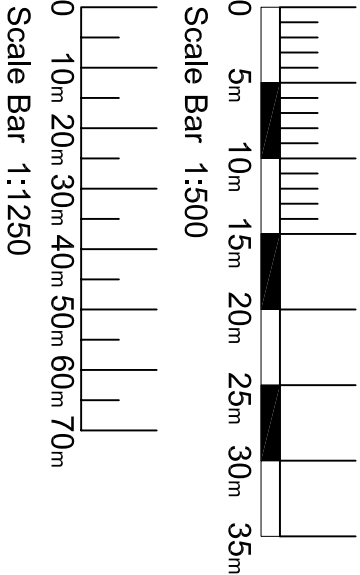

Block Plan 1:500

revisions				client		project		drawing no.		revision	
A	Boundaries amended by EB	05/06/13	-	-		-		P - 201		D	
B	North added	25/06/13	-	-		-		date		scale at A3	
C	Boundary amended	08/08/13	-	-		-		08/08/13		see dwg	
-	-	-	-	-		-		job no.			
-	-	-	-	-		-		SNBC251803			
-	-	-	-	-		-					
-	-	-	-	-		-					
this document is the intellectual property of Savills UK Ltd and the copyright is reserved by them. This document is issued on the condition that it is not copied, reproduced or retained by, nor disclosed to any third party, either wholly or in part without the written consent of Savills UK Ltd.											
								Building & Project Consultancy			
								2 Charlotte Place			
								Southampton			
								SO14 0TB			
								t 02380 713 900			
								f 02380 713 901			
								e			