


▼ Level 3 (Ridge Line)  
7570

▼ Existing Level 2 (First Floor)  
3600

▼ Existing Level 1 (Ground Floor)  
1000

▼ Level 0 (Ground Line)  
0

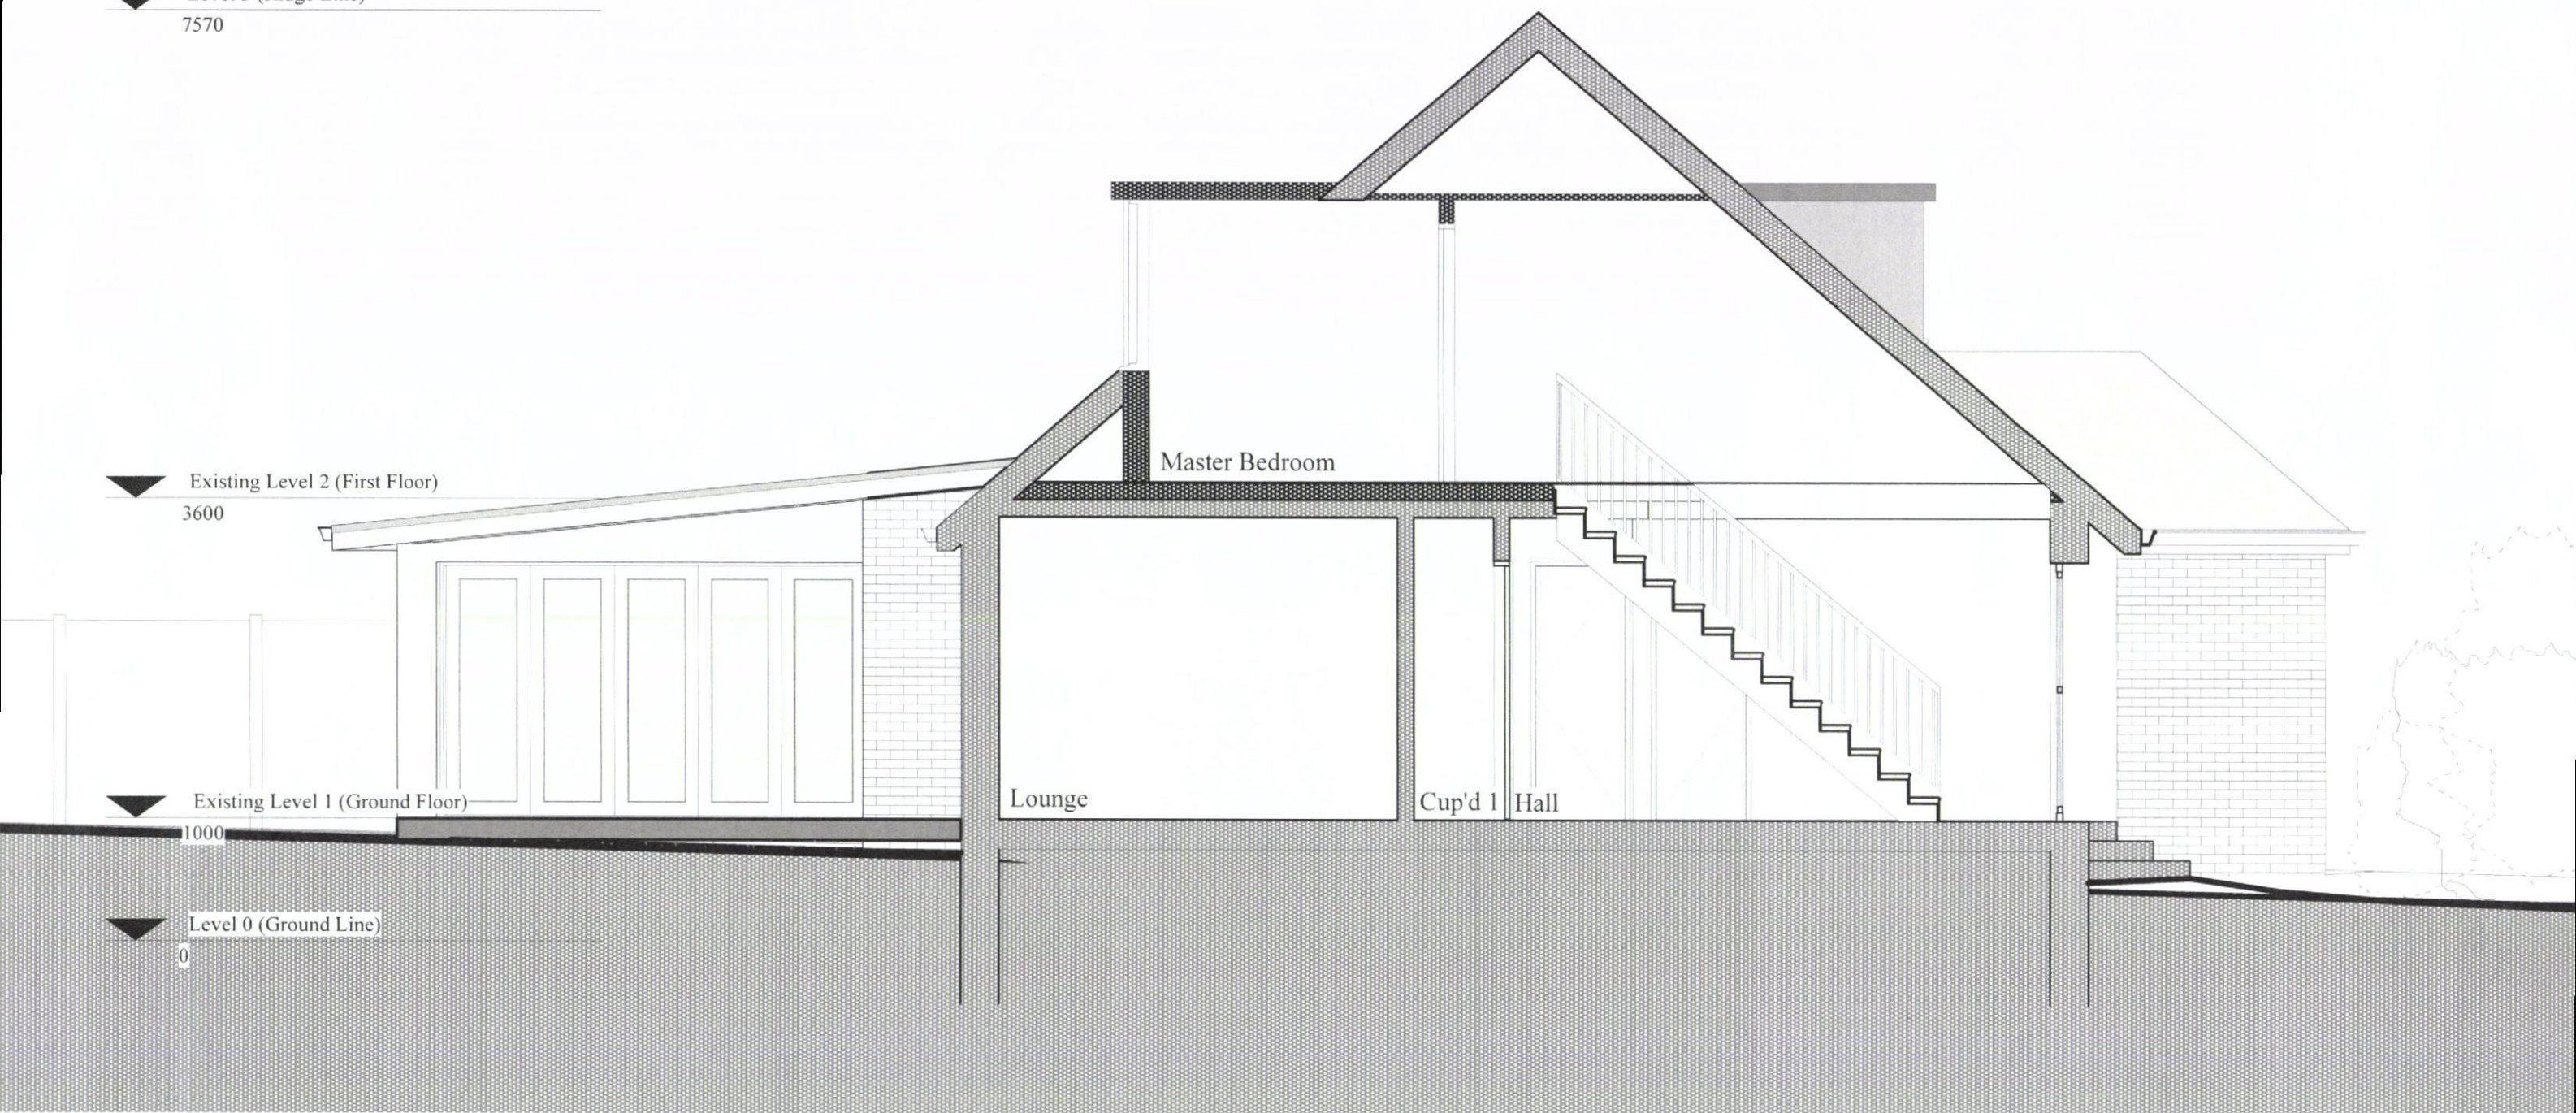

#### KEY

-  Existing construction
-  Concrete tiles
-  Indicative Planting
-  Brickwork
-  New Construction
-  Lead Sheet

#### NOTES

1. Boundary positions and general landscaping indicative

#### SECTION A-A 1:50



#### SECTION AS PROPOSED ALTERATIONS AND EXTENSION TO 45 HOLLYBANK LANE, EMSWORTH

Drawing No:220

June 2013

Scale 1:50

| Rev | Description | Date     |
|-----|-------------|----------|
| A   | Preliminary | 17/06/13 |