


**PROPOSED TWO STOREY SIDE ADDITION.
10, ELM PARK ROAD, HAVANT, HANTS.
FOR MR & MRS K. WILLIAMS.**

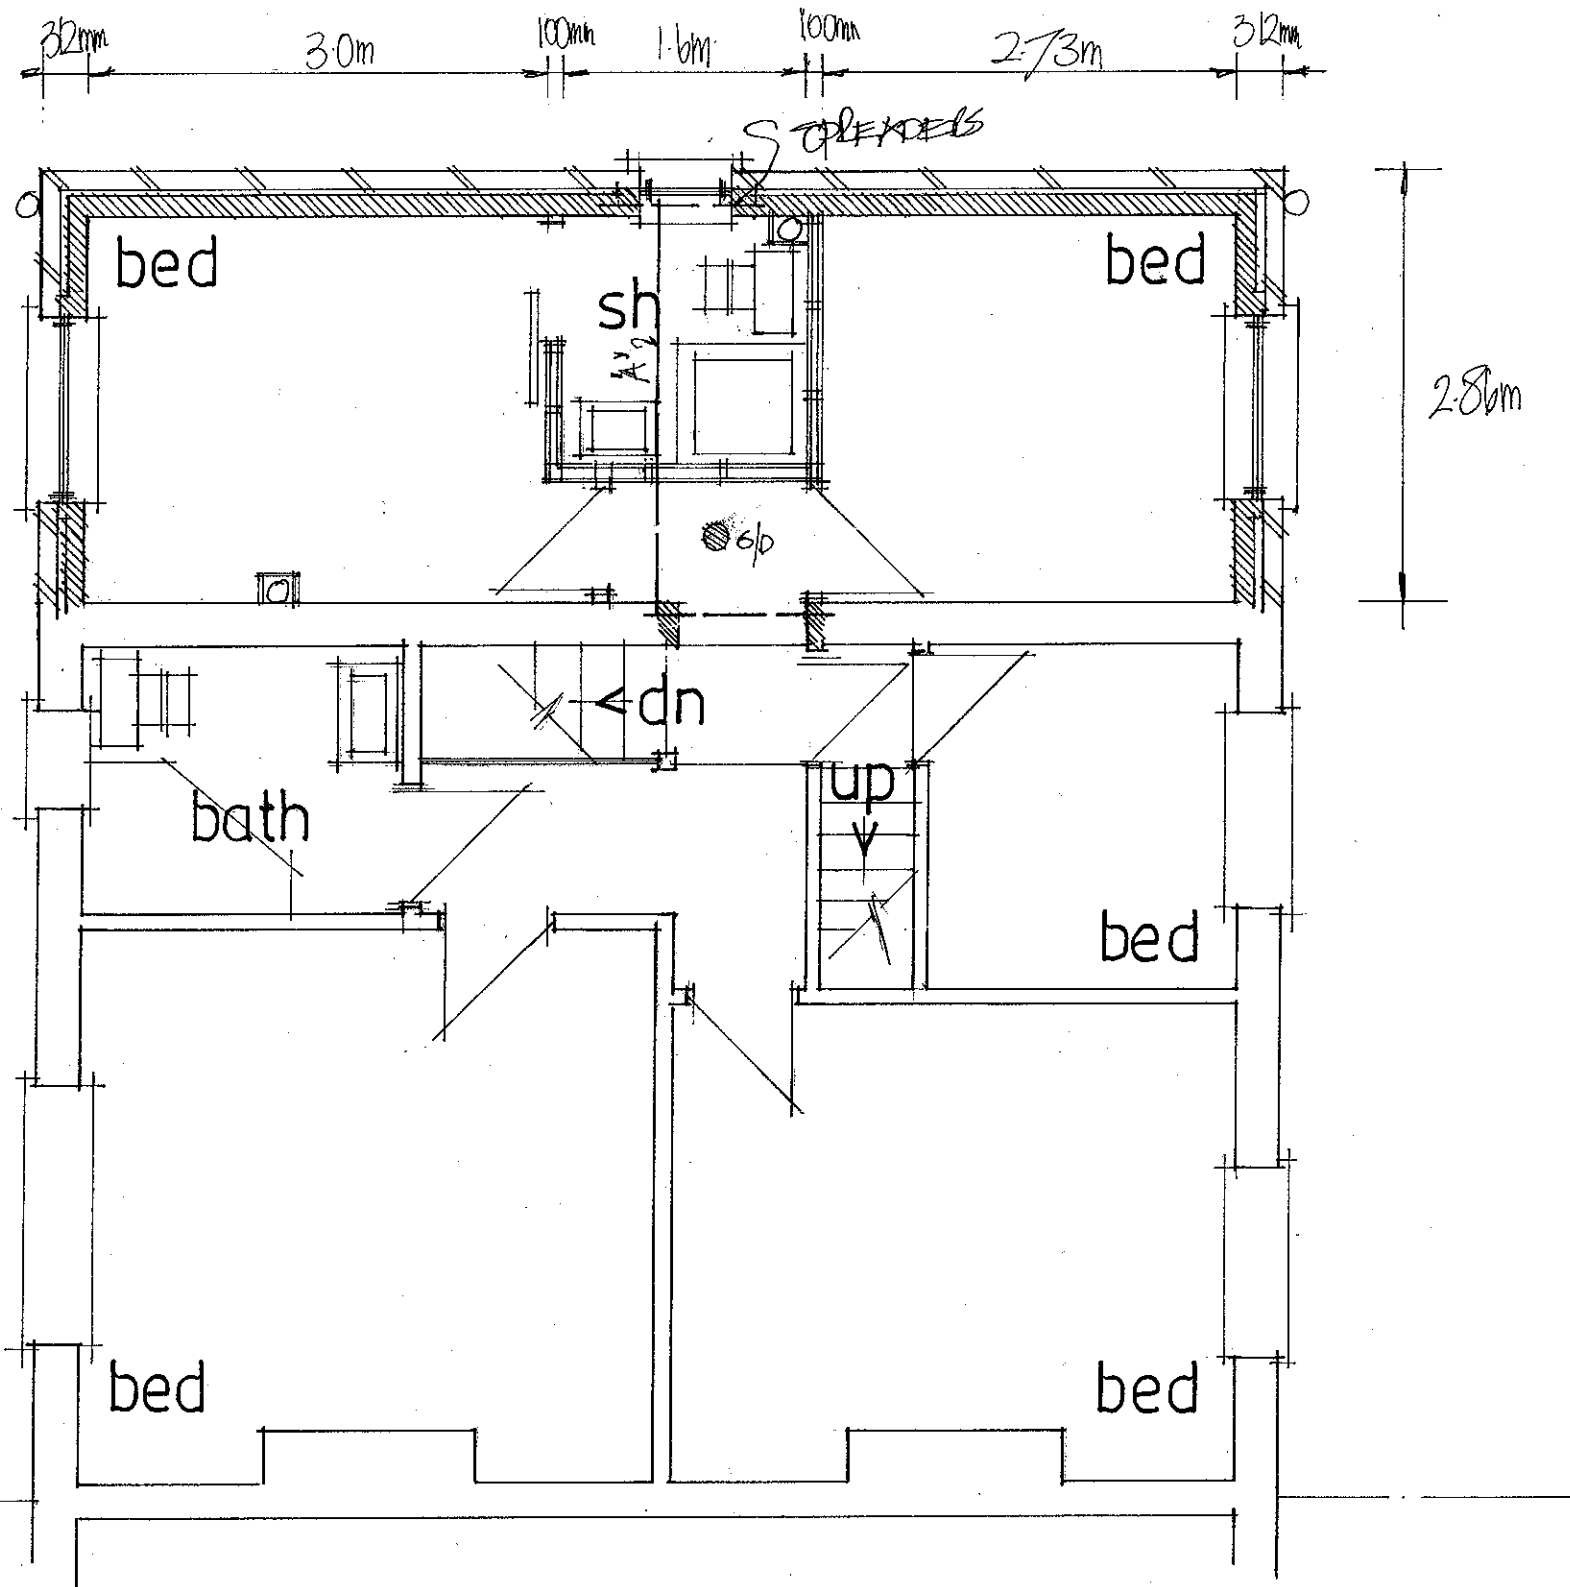

NEW BEDROOM WINDOWS TO HAVE A MINIMUM
850x500MM OPENING FOR ESCAPE PURPOSES

date june 13
scale 1:50

PETER J. WALKER MRICS
CHARTERED SURVEYOR
182 SEAFRONT, HAYLING ISLAND, HANTS
PO11 9 AN

TEL: 02392 467571