


52 Silverdale Drive

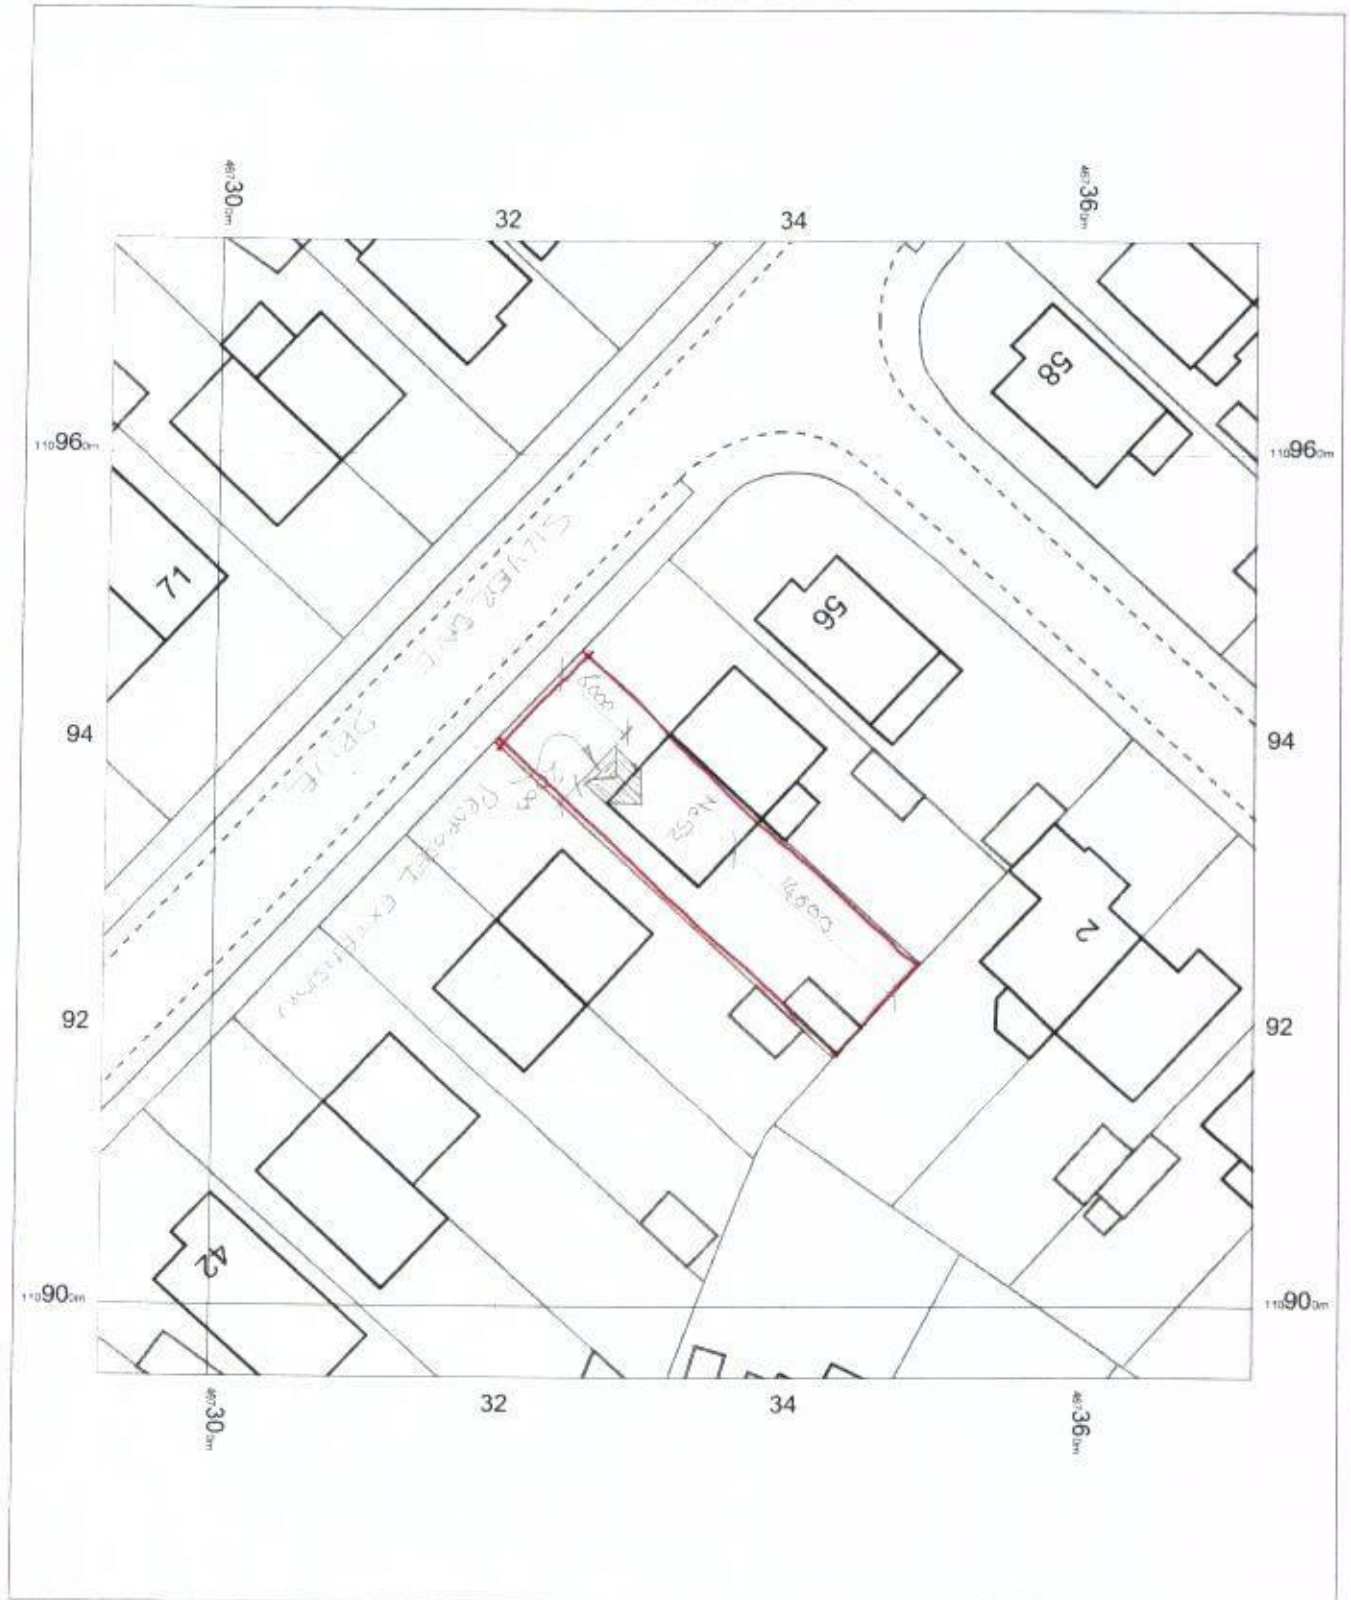

0 2 4 6 8 10 12 14 16 18 20
m



OS Mastermap
07 May 2013, ID: BLJT-00227352
www.planningapplicationmaps.co.uk

1:500 scale print at A4, Centre: 467332 E. 110935 N

©Crown Copyright. Licence no. 100019980

