
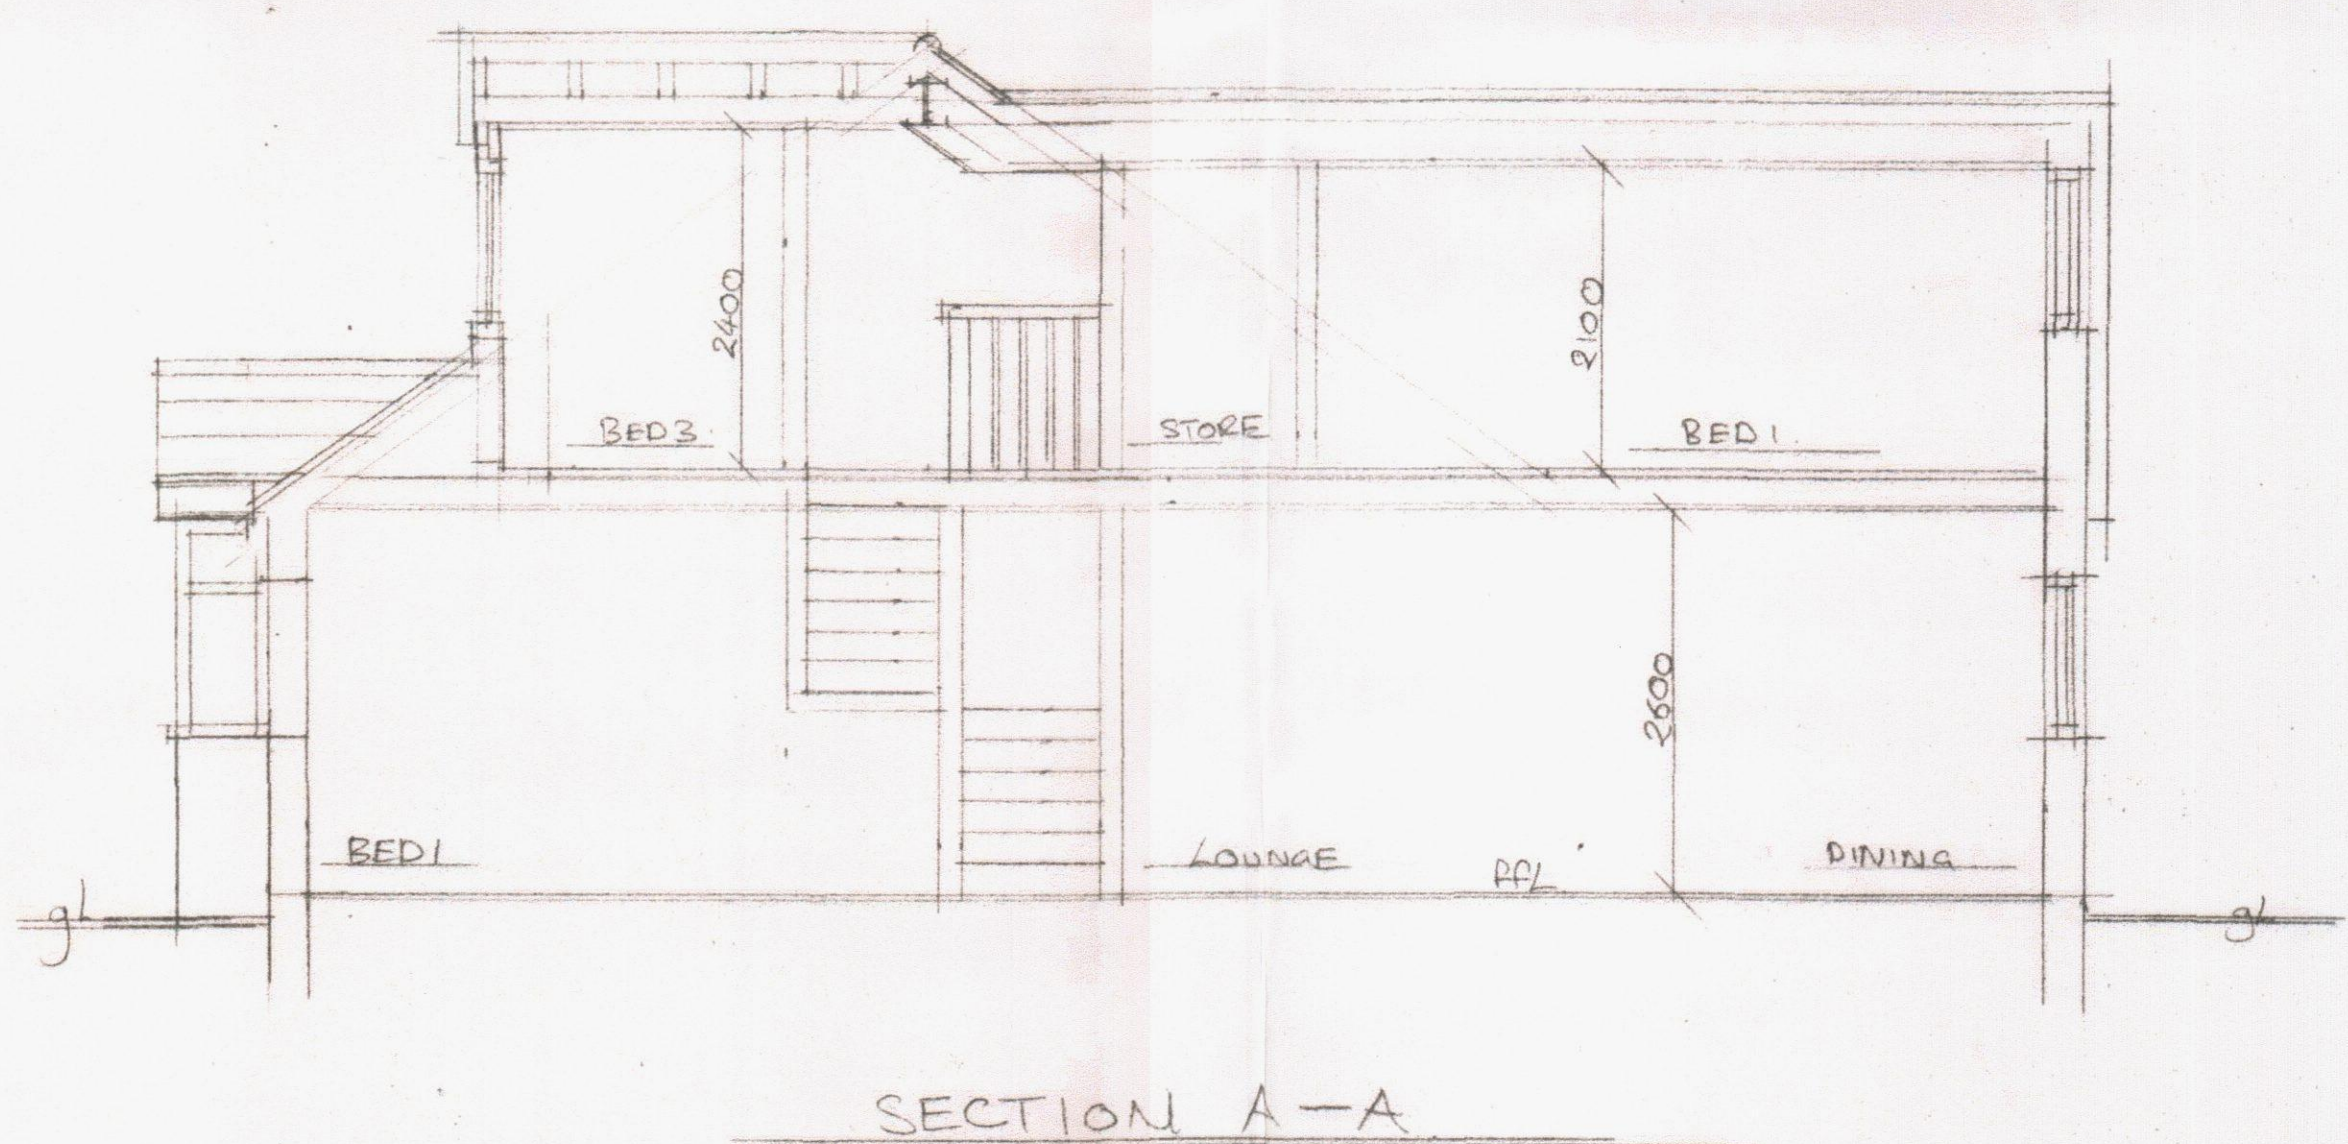
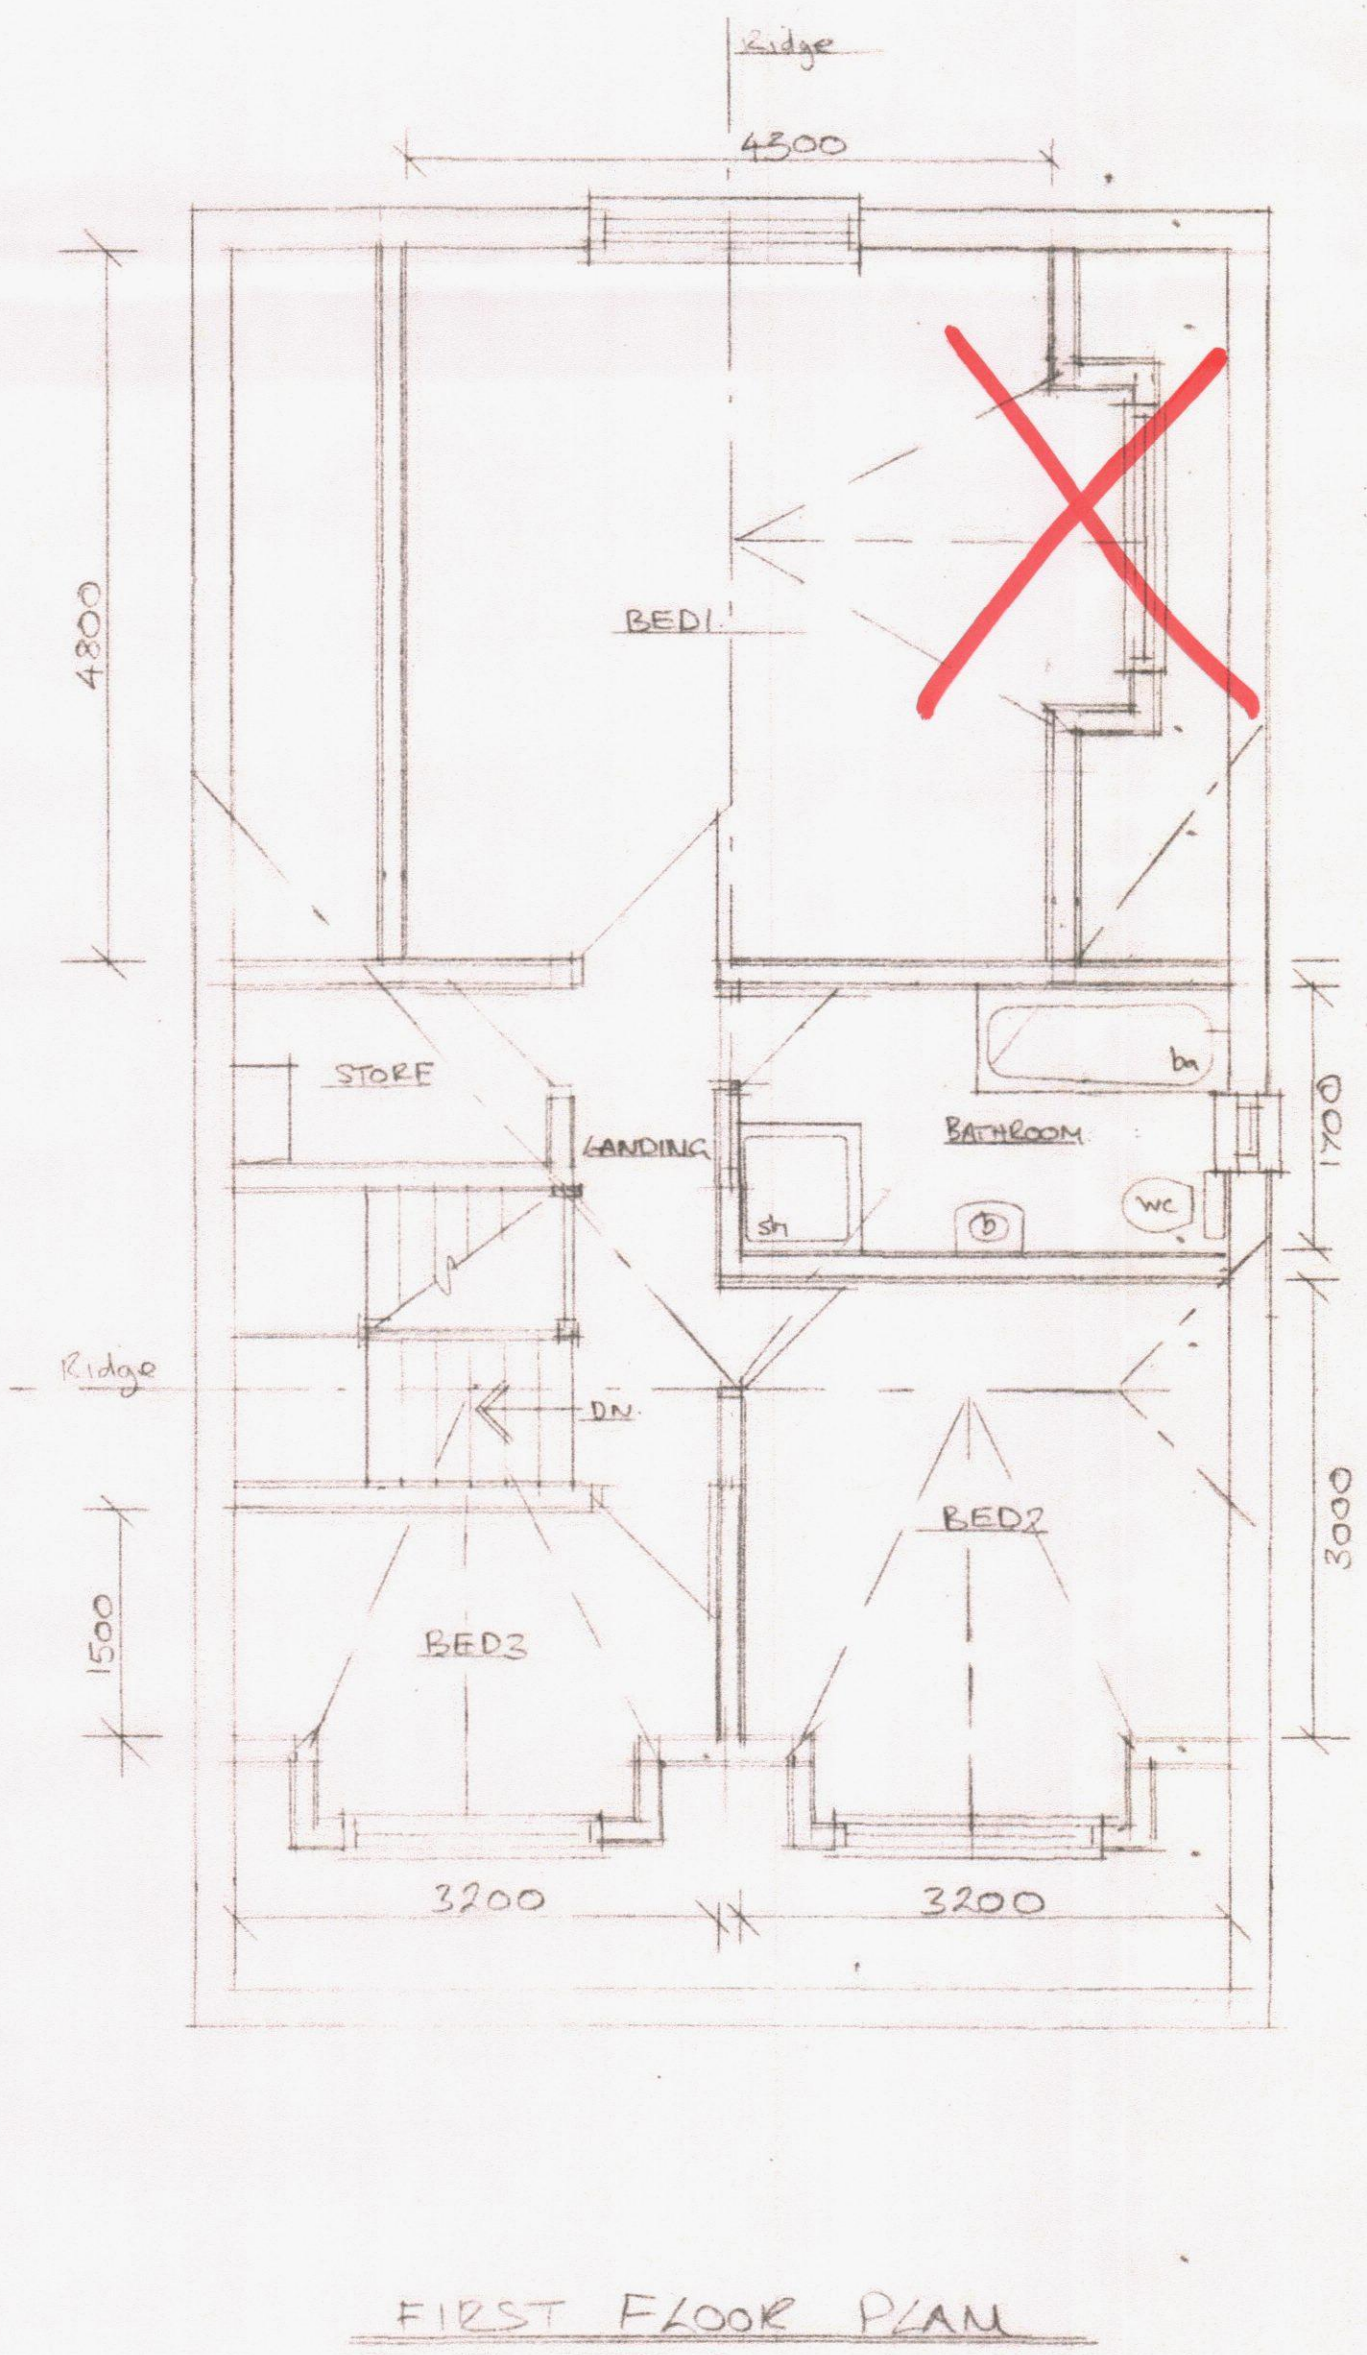
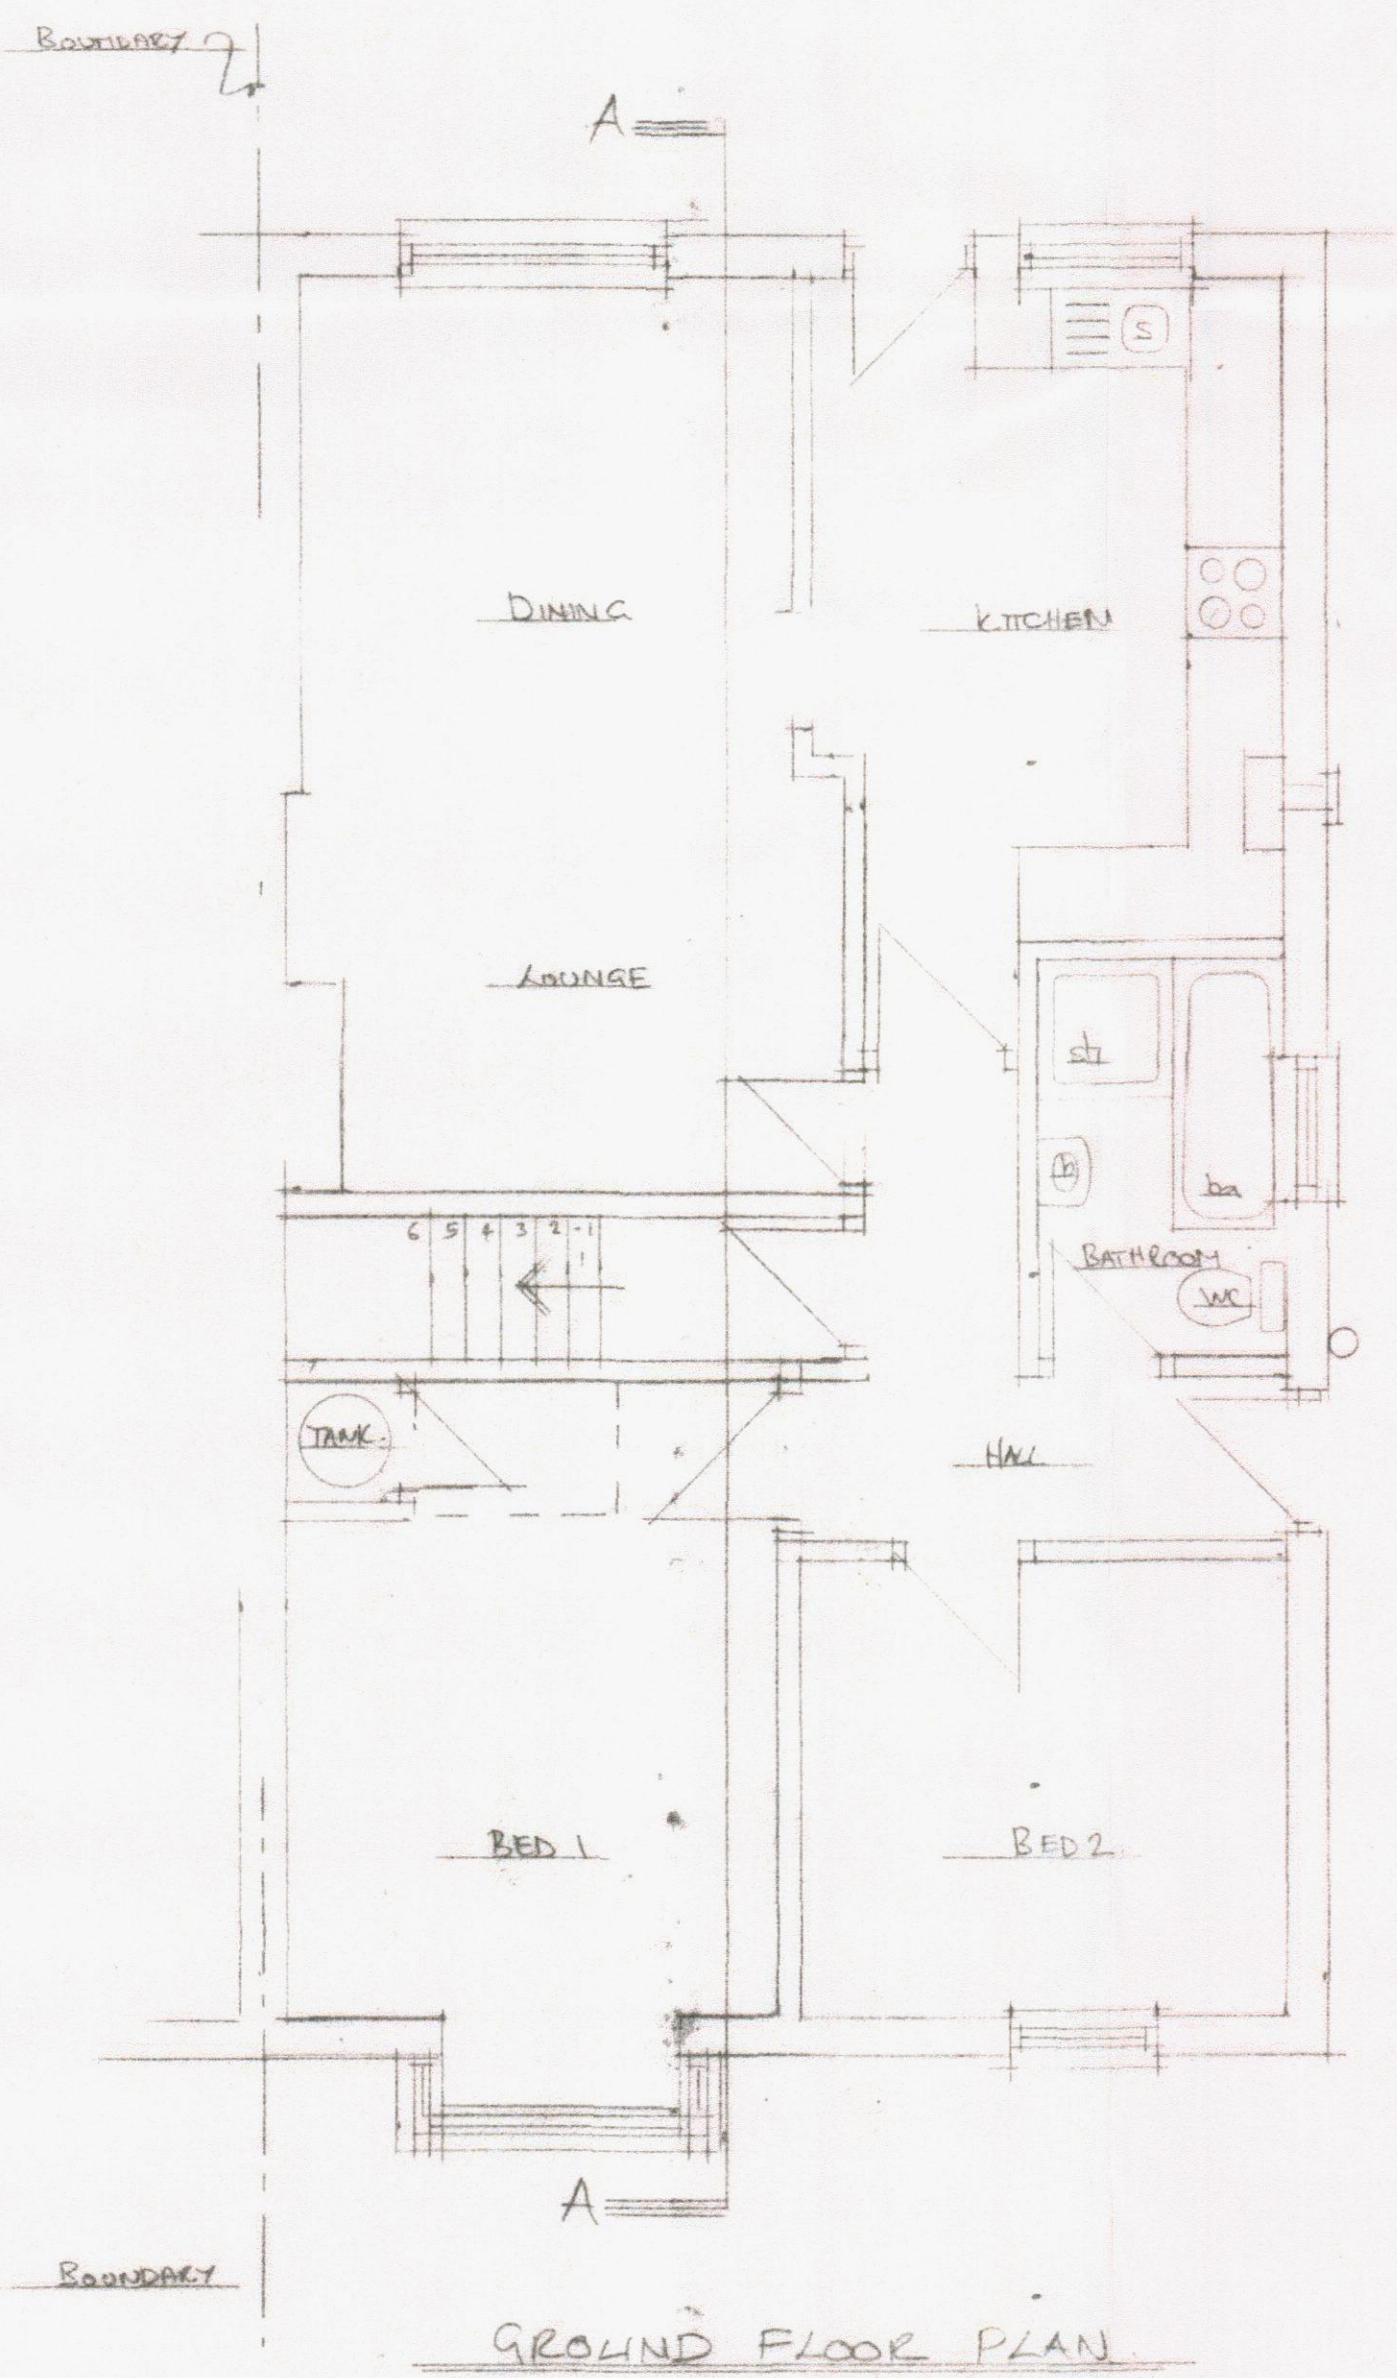


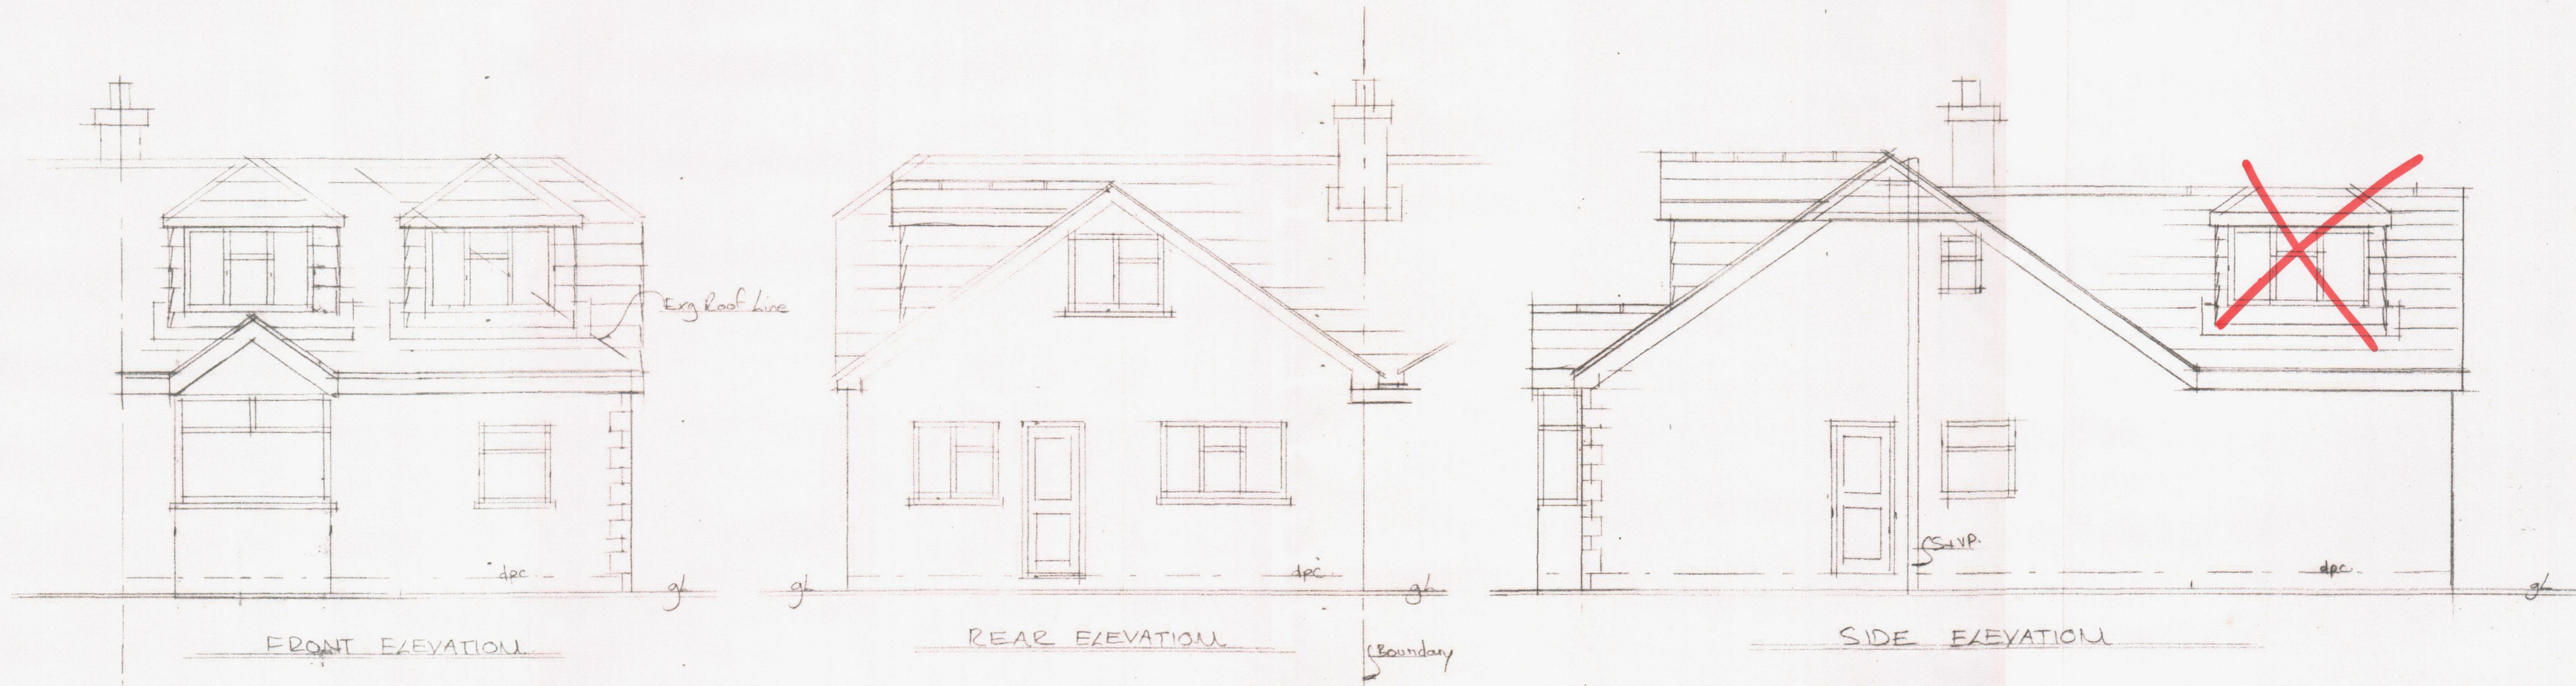

X = Not approved

HAVANT BOROUGH COUNCIL
7 JUL 2013
RECEIVED

PROPOSED LOFT CONVERSION 18 FIR COPSE ROAD POURBROOK		
PLANS, SECTION AND ELEVATIONS		
Scale: 1:50	Date	JULY 13
345/13/01	P. Daye	CI08/CIAT
REVISIONS.		