


NOTES

1. THIS DRAWING IS TO BE READ IN CONJUNCTION WITH ALL RELEVANTARCHITECTS, ENGINEERS, SERVICES AND SPECIALIST DRAWINGS AND SPECIFICATION.
2. ANY DISCREPANCIES IN DIMENSIONS OR DETAILS ON OR BETWEEN THESE DRAWINGS SHOULD BE DRAWN TO THE ATTENTION OF THE ARCHITECT AND/OR THE ENGINEER IN WRITING FOR CLARIFICATION.
3. ALL DIMENSIONS ARE IN MILLIMETRES. ALL LEVELS ARE IN METRES. DO NOT SCALE THIS DRAWING, PRINT, PLOT OR DISK.
4. THIS DRAWING IS THE COPYRIGHT OF THE CONSULTANTS AND MUST NOT BE REPRODUCED OR USED WITHOUT THEIR PERMISSION.

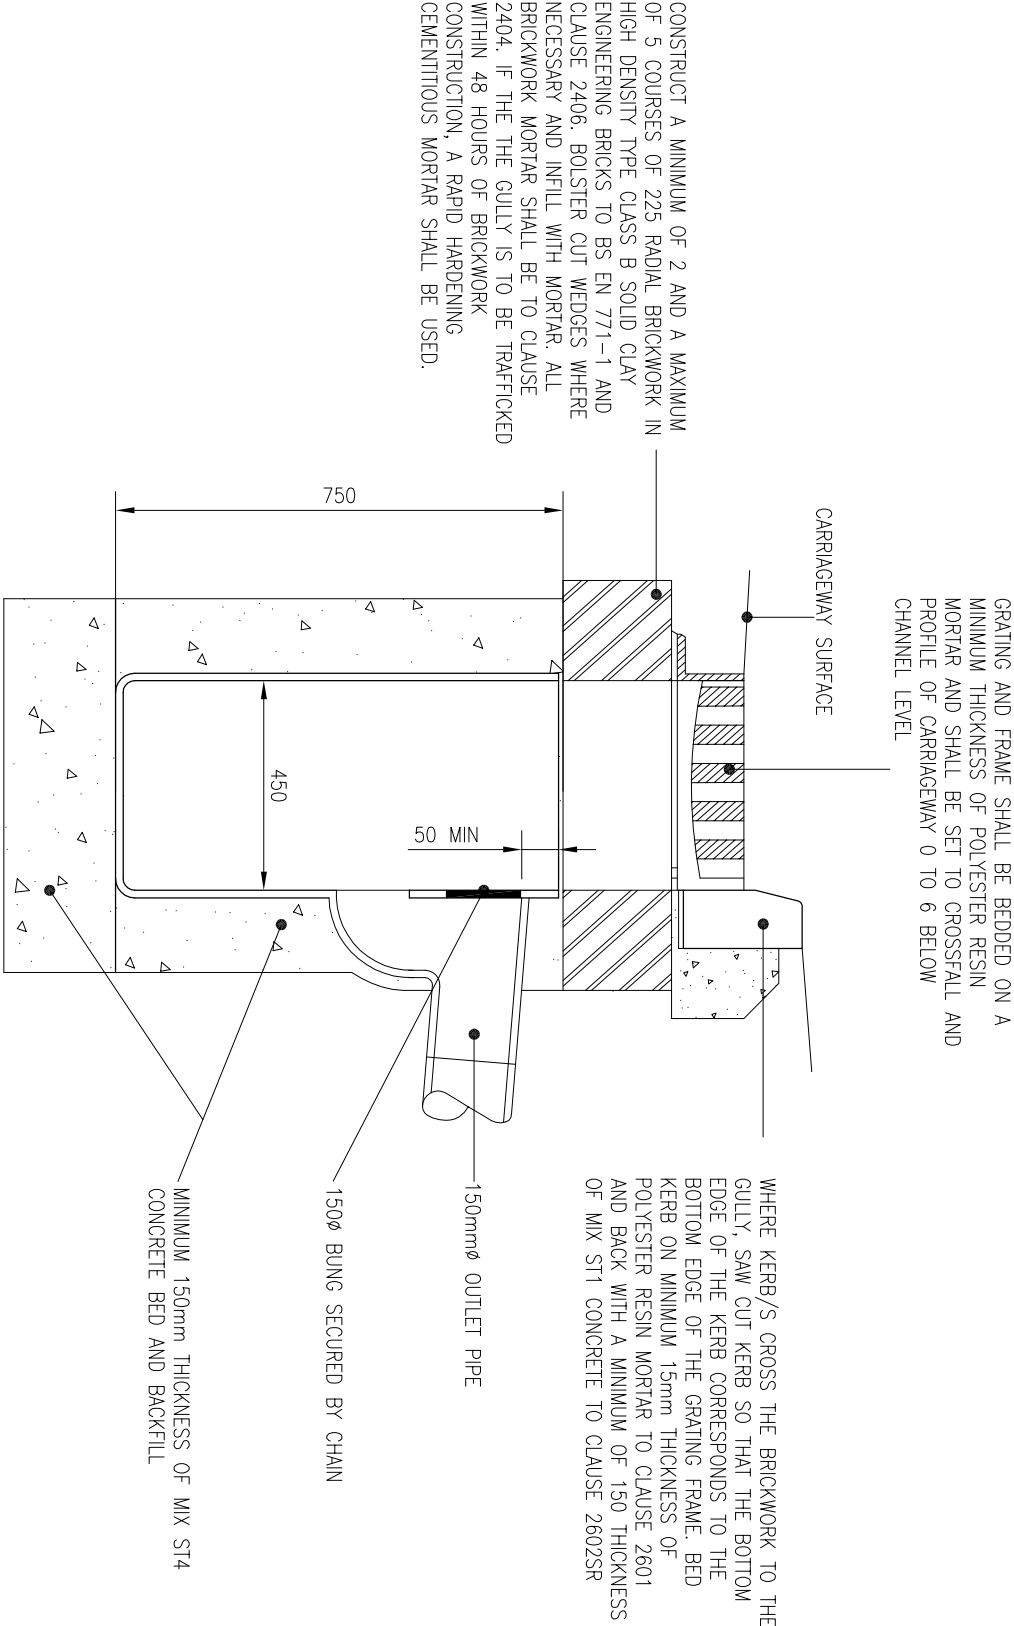

Project

HARTS FARM WAY
HAVANT

Drawing Title

ROAD GULLY
CONSTRUCTION DETAILS



Upton McGougan plc
IAC House, Moorside Road
Winchester
Hampshire, SO23 7RX
Tel : 01962 834400
Fax : 01962 834411
Website: www.uptonmcgougan.com
email: win@uptonmcgougan.com



UPTON
McGOUGAN
CONSULTING ENGINEERS

PRELIMINARY

08 JULY 2013

This supersedes earlier issues of this drawing

PRELIMINARY		P1	08.07.13
Revision	Date	Staff	App Date
Drawn	08.07.13	MD	08.07.13
JK			
Scale			
NOT TO SCALE			
Drawing Number		Rev	
034.0036-2157		P1	