


OFFICE EAST/13
Havant Borough Council

31 JUL 2013

RECEIVED

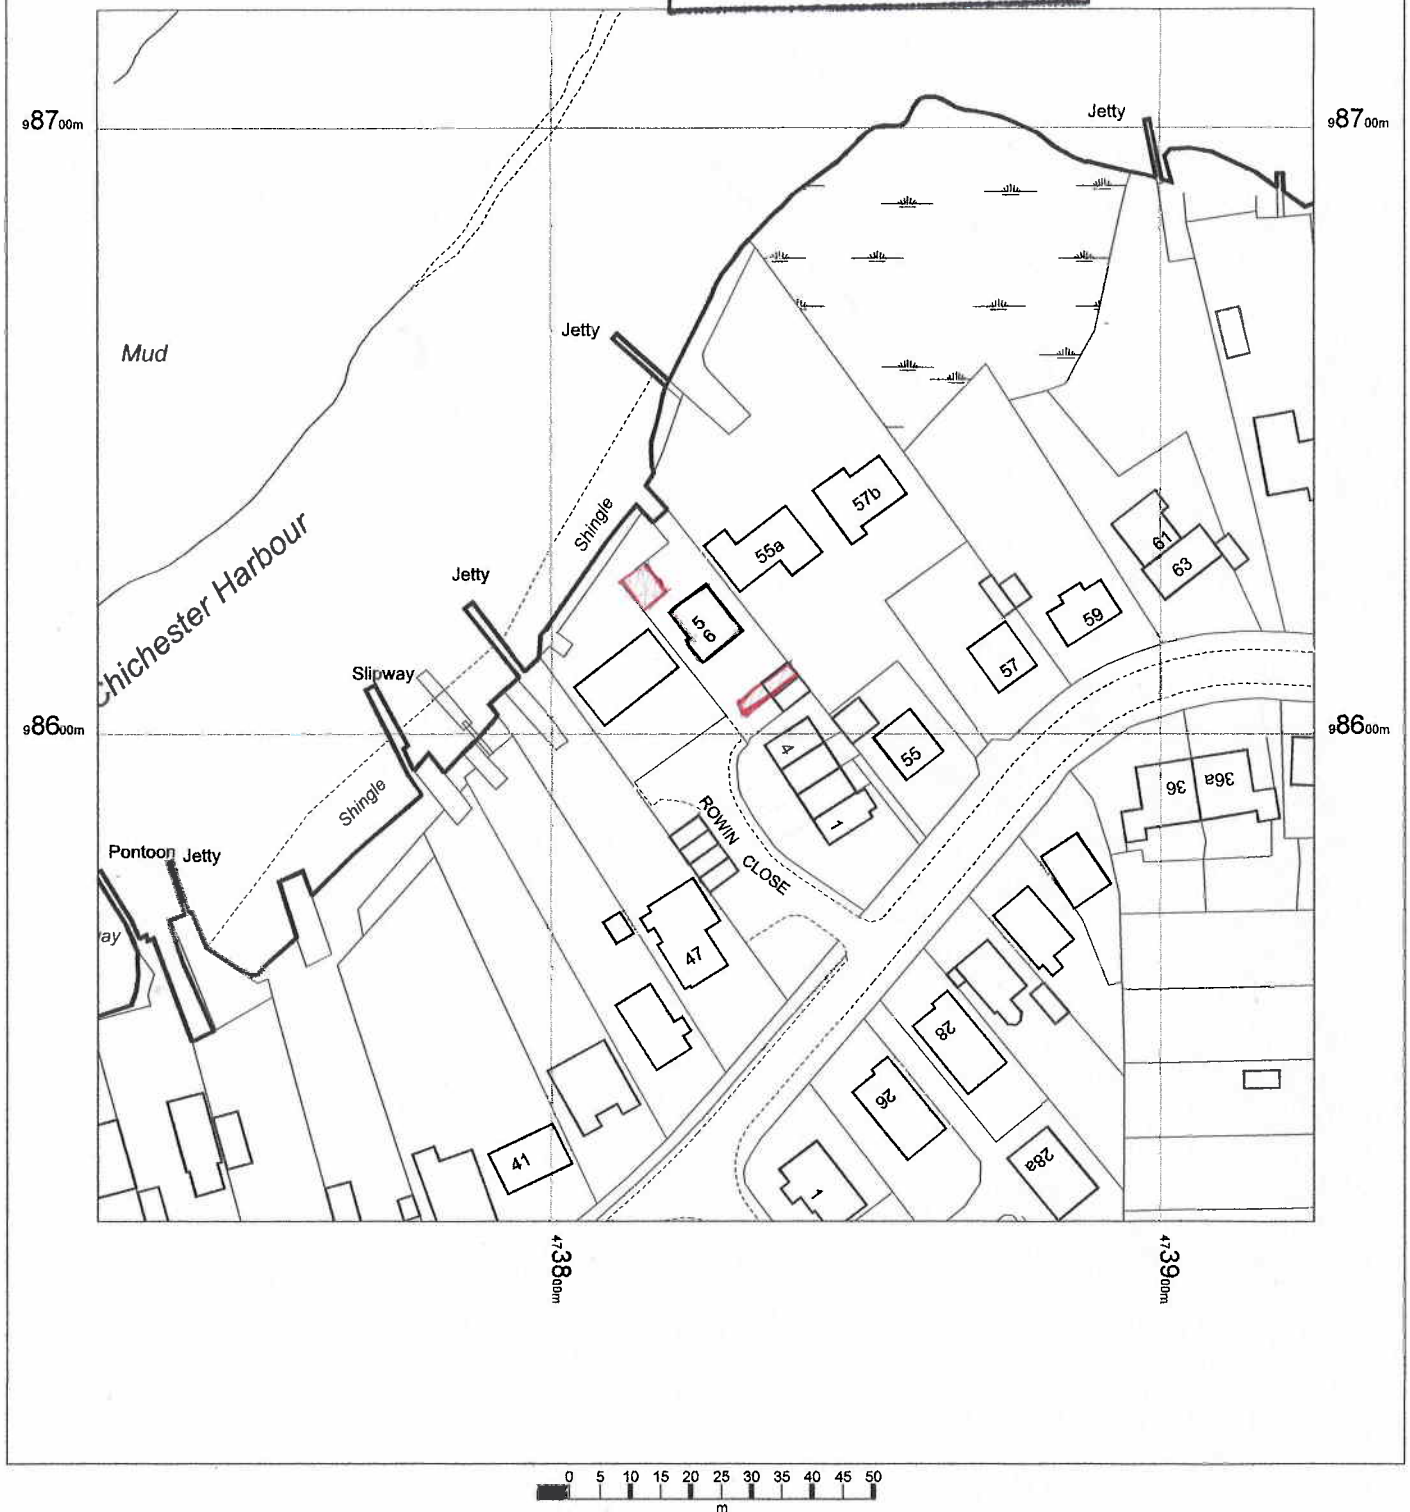

OS Mastermap
23 July 2013, ID: BW1-00245404
www.blackwellmapping.co.uk

1:1250 scale print at A4, Centre: 473825 E, 98620 N

©Crown Copyright. Licence no. 100041040

Mapping
sourced from



BLACKWELL'S
www.blackwellmapping.co.uk

TEL: 02920 228 779
maps.cardiff@blackwell.co.uk