


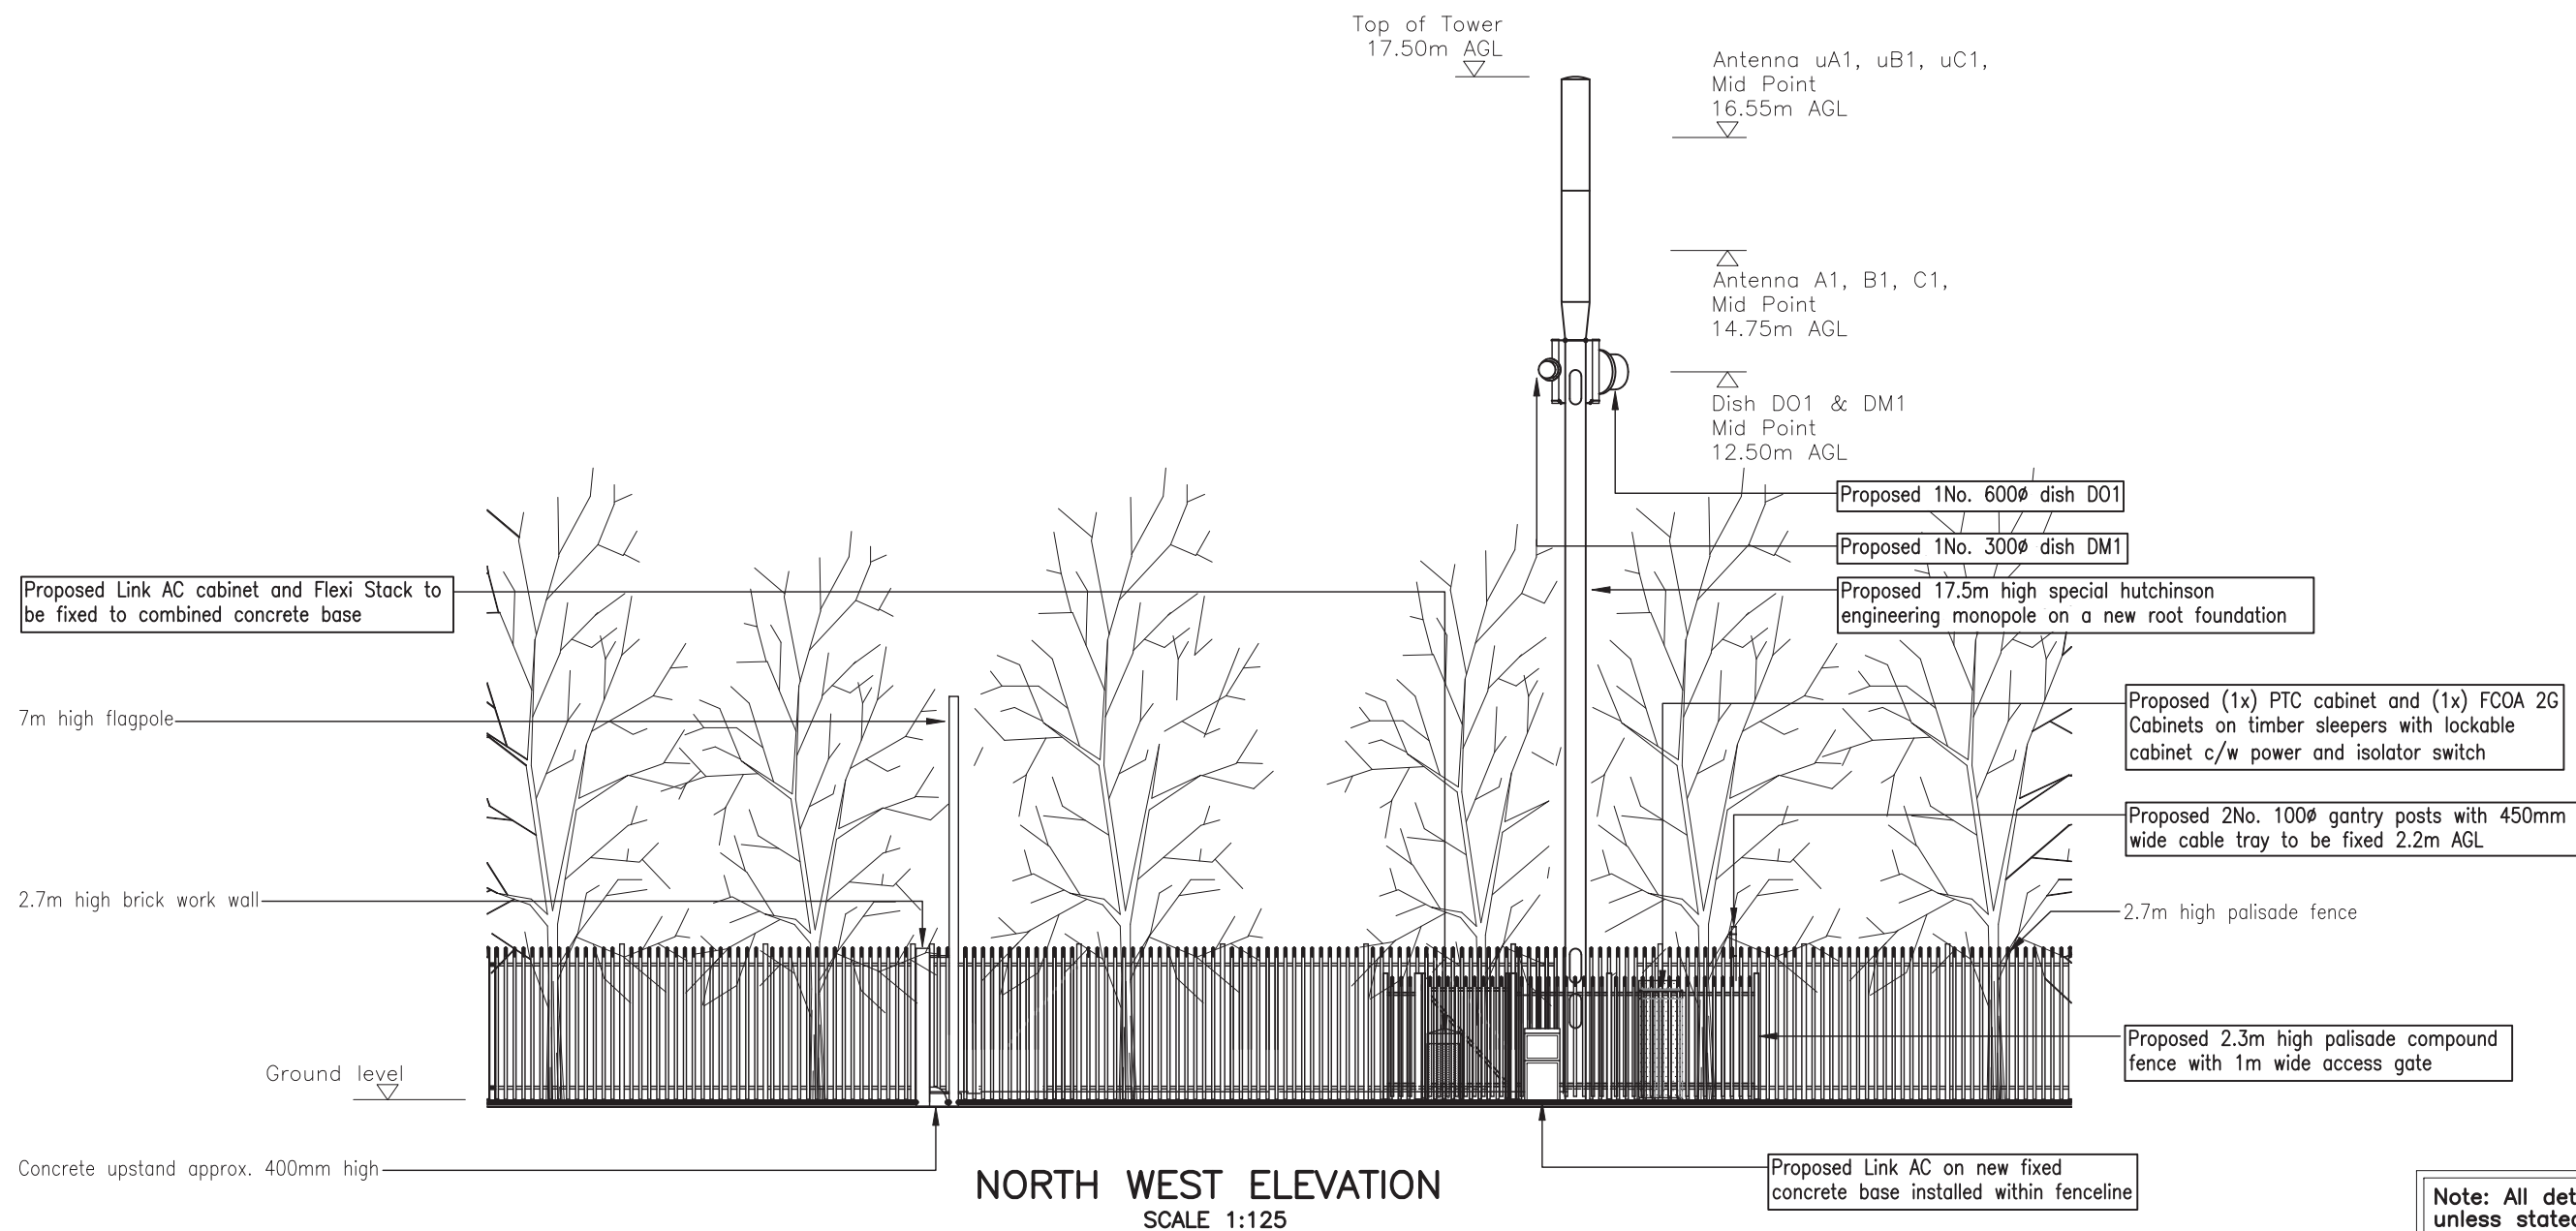

Note: All details are existing unless stated otherwise

COMMERCIAL IN CONFIDENCE

DO NOT SCALE

RELEVANT BS STANDARDS	BS 308	BS 3429
-----------------------	--------	---------



DELTA HOUSE,
DELTA WAY,
EGHAM,
SURREY
TW20 8RX

TEL: 01784 471045
FAX: 01784 435982

the knowledge that powers the network™

REV	DESCRIPTION	BY	DATE	CHKD
C	DESIGN REVISED	NTA	01/06/12	JR
B	DESIGN REVISED	NTA	27/04/12	MH
A	FIRST ISSUE	NTA	23/04/12	MH

TITLE
CONSTRUCTED ELEVATION
WESSEX SELF DRIVE
WESSEX SELF DRIVE
FULFLOOD ROAD, HAVANT, HAMPSHIRE
PO9 5AX

SCALE	DRAWN	CHECKED	APPROVED
AS SHOWN	NTA	MH	JR
DATE	DATE	DATE	DATE
23/04/12	23/04/12	23/04/12	23/04/12



Hatfield Business Park
Hatfield
Hertfordshire
AL10 9BW

Tel 01707 315000
Fax 01707 319001

DRAWING NUMBER
55905/105C

EXTRANET DOC
-