
PERMIT

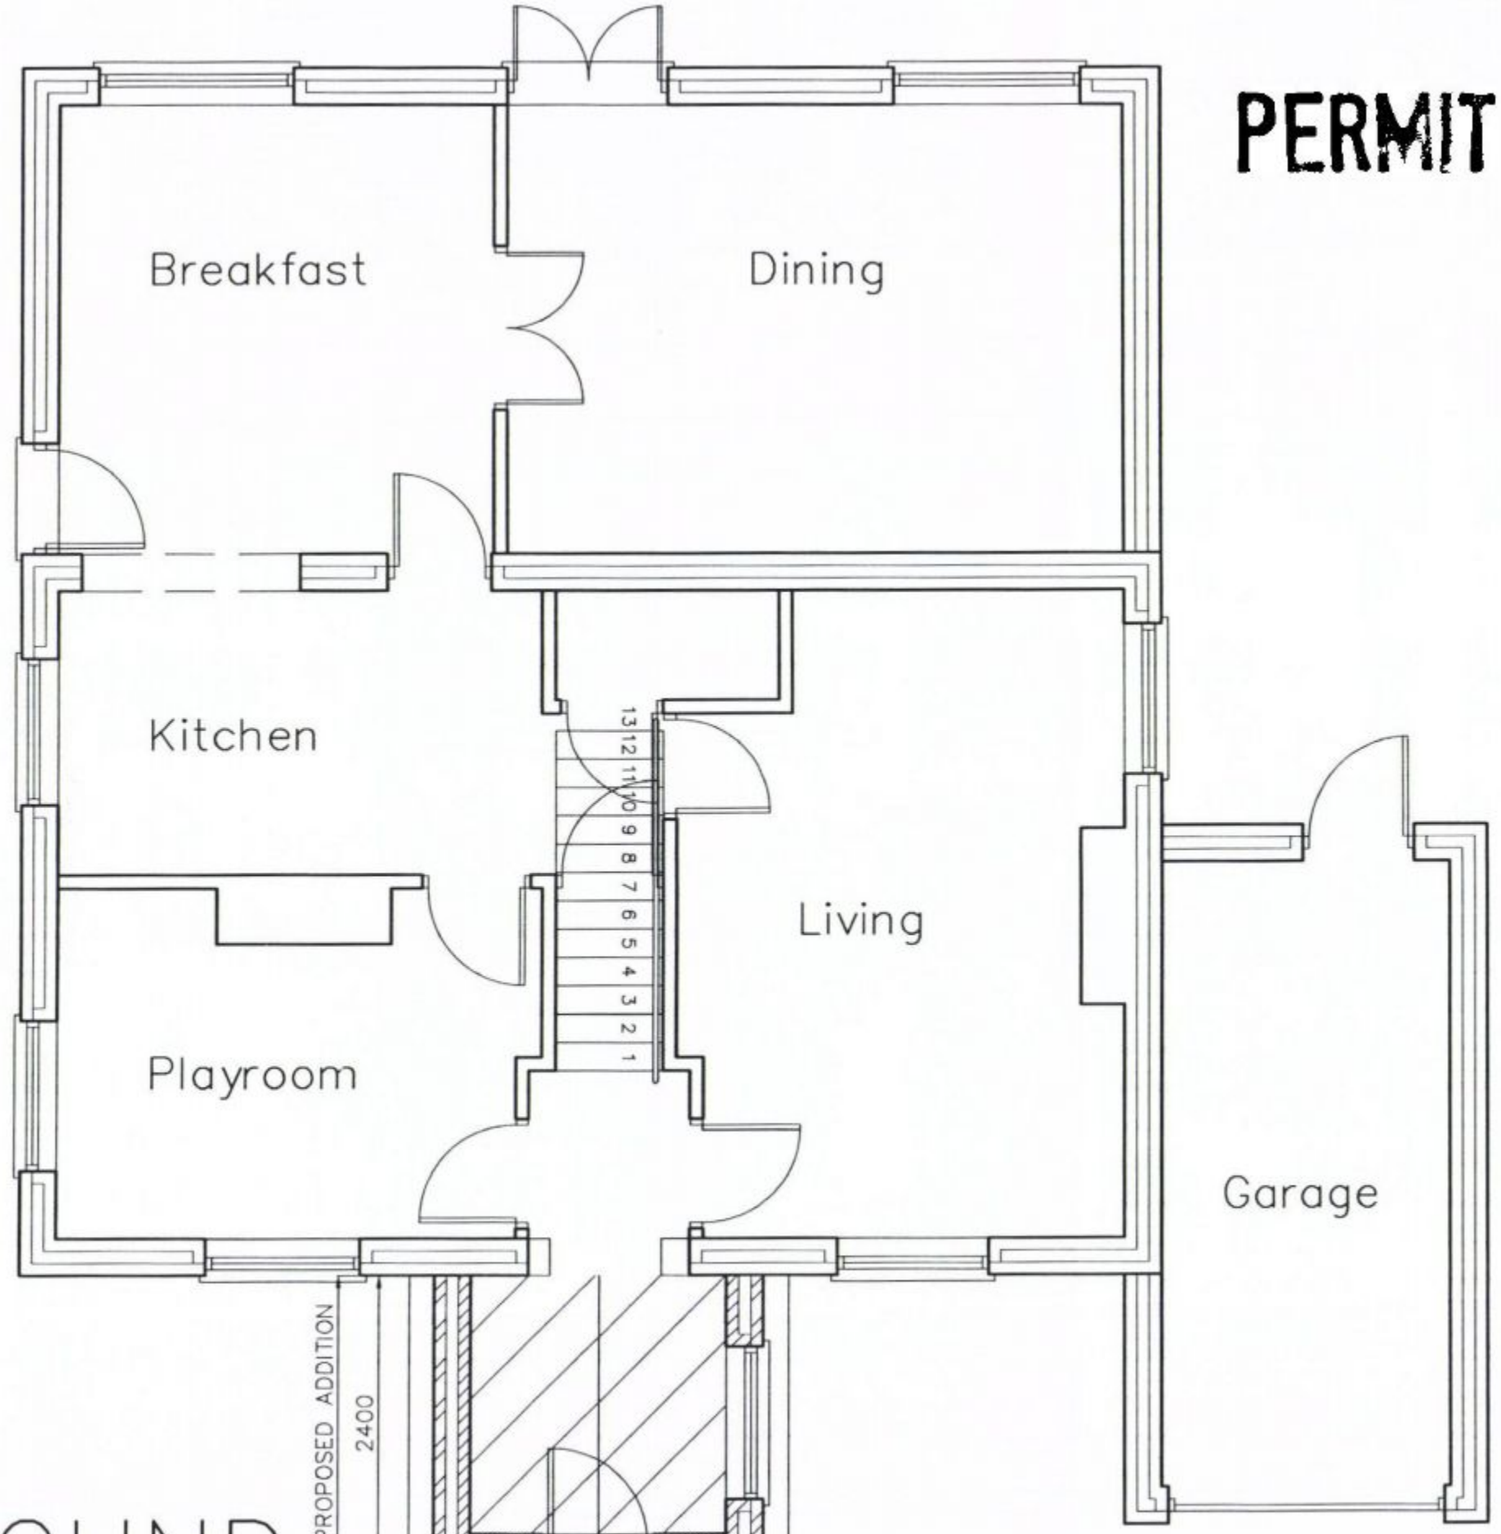

GROUND

metres

10

HAVANT BOROUGH COUNCIL
13 JAN 2012
RECEIVED

138 London Road
Waterlooville

PROPOSAL PLAN

Martin Critchley
Consultants Ltd.
First Floor, 7 North Street
Havant, Hampshire, PO9 1PW
023 92 474 919
critchleyarchitect@hotmail.com

Scale A3 = 1:50
Drawn ALB
Date 15/12/11

Revisions

A. Client revs. 09/01/12
B.
C.

1146–301[A]