PROPOSED ALTERATIONS/ADDITION AND CONSERVATORY.
24, TOURNERBURY LANE, HAYLING ISLAND, HANTS.
FOR MR & MRS P. HODGESON.

NOTE THE NEW CONSERVATORY IS EXEMPT FROM BUILDING REGULATIONS IT IS TO BE SUPPLIED AND ERECTED BY A QUALIFIED FENSA APPROVED CONTRACTOR WHO IS TO BE COMPLETELY RESPONSIBLE FOR THE STABILITY AND INTEGRITY OF THE STRUCTURE.

HAVANT BOROUGH COUNCIL
DEVELOPMENT CONTROL
06 MAR 2012
RECEIVED

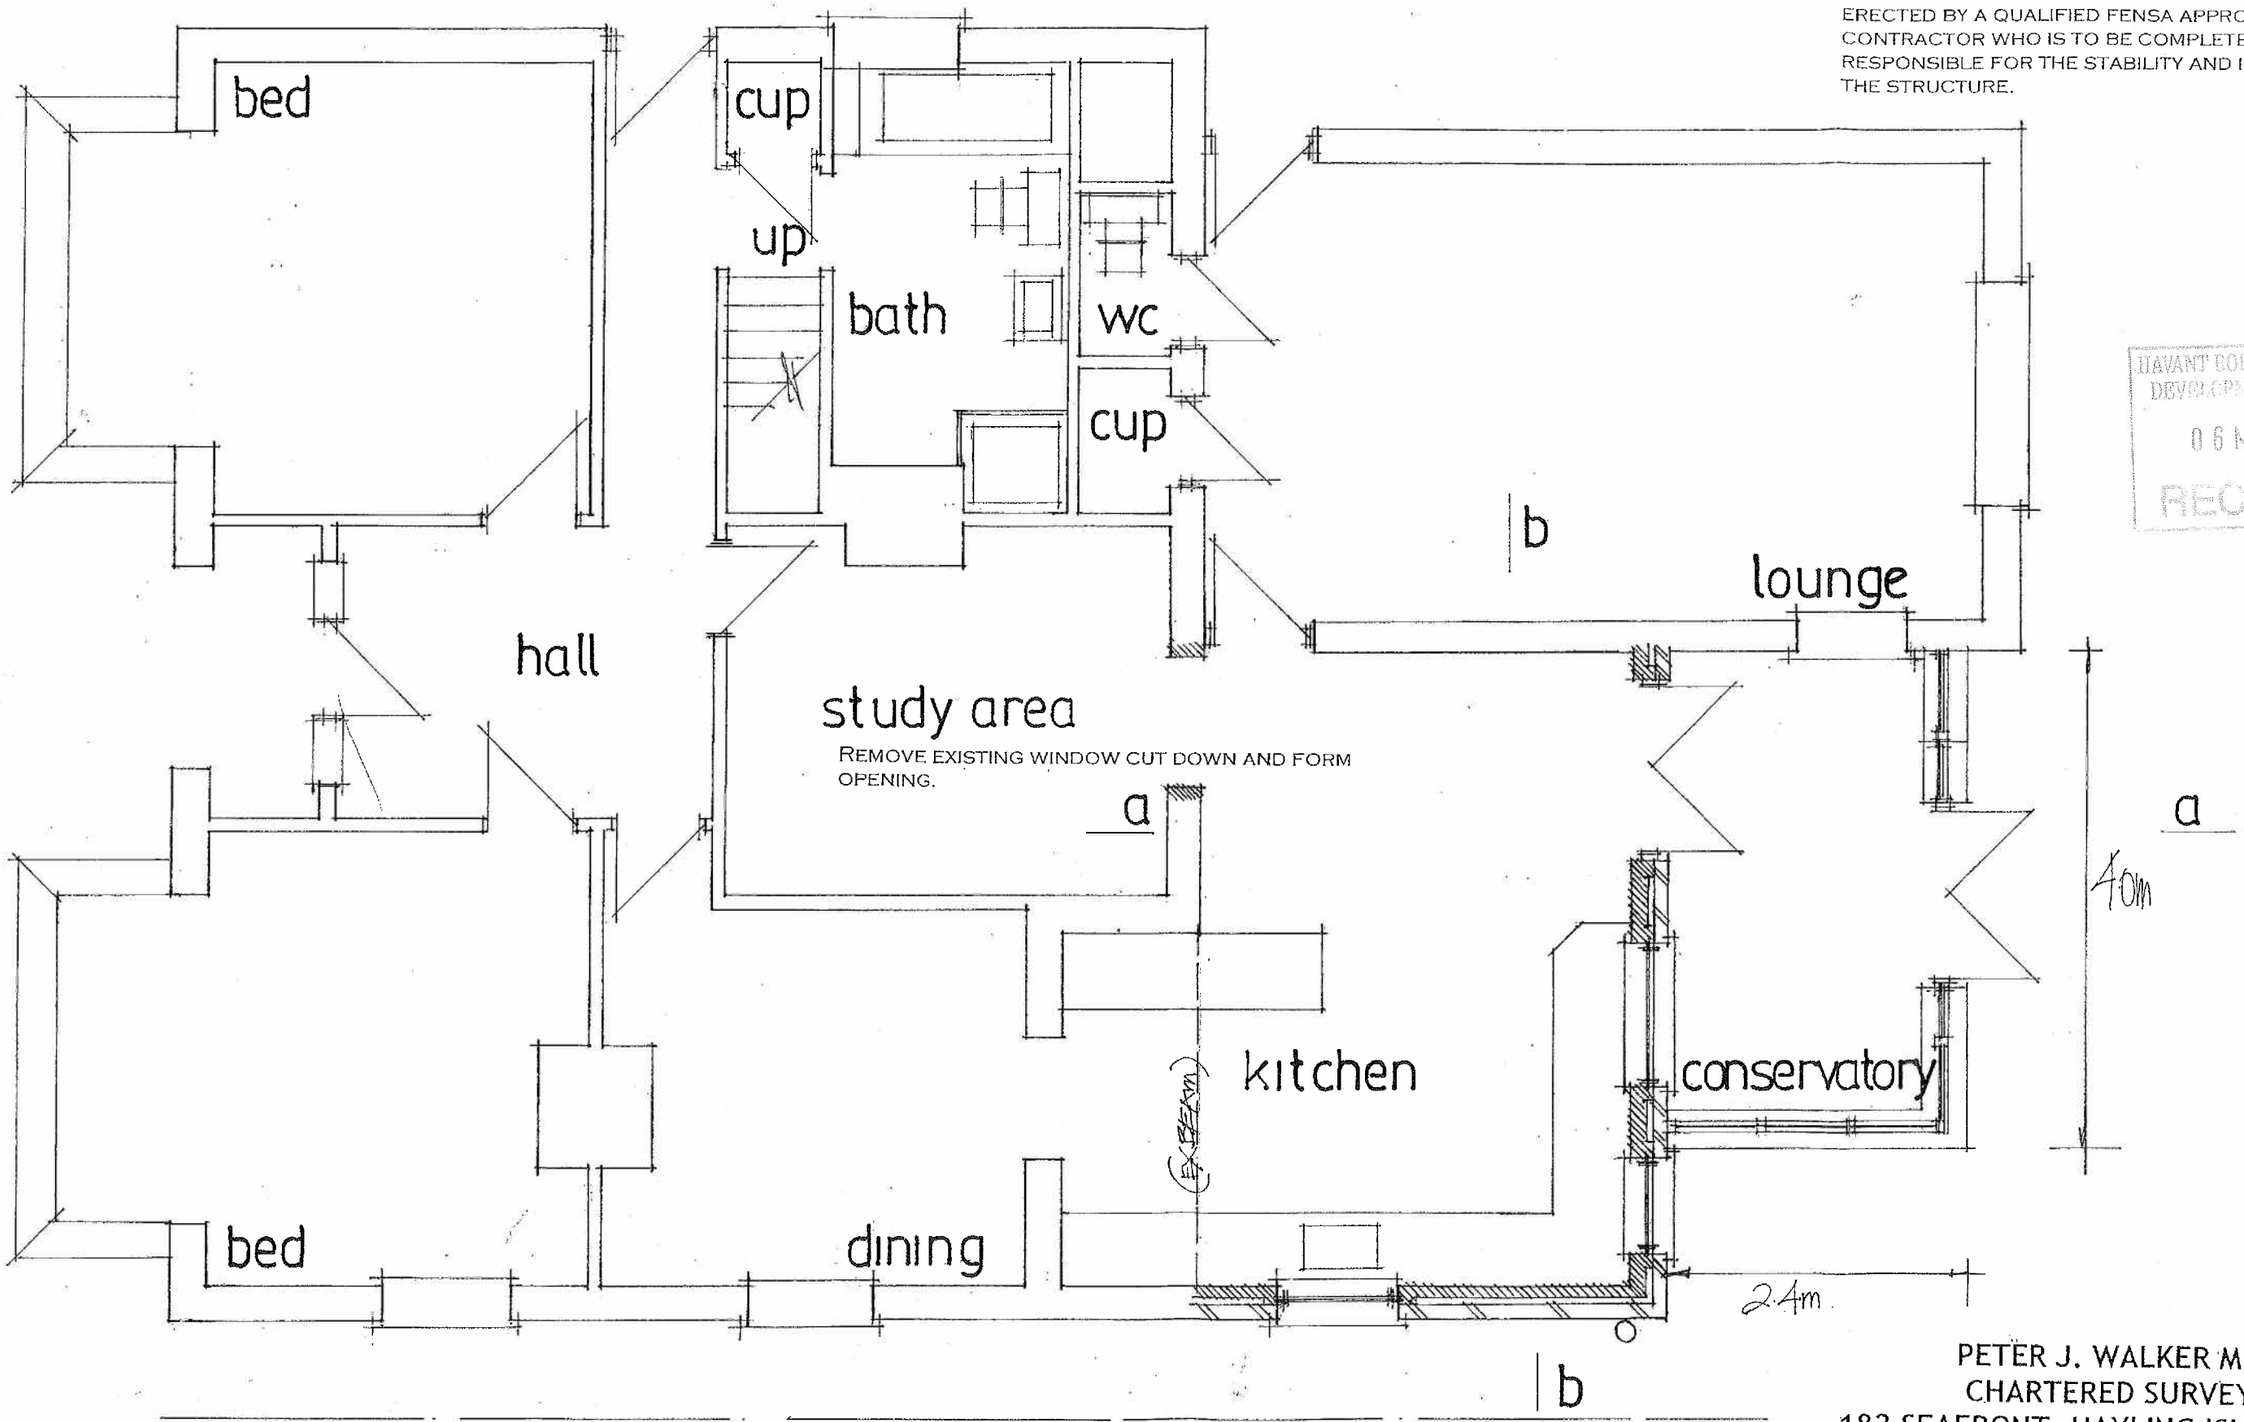

date feb 2012
scale 1:50

PROPOSED LAYOUT

PETER J. WALKER MRICS
CHARTERED SURVEYOR
182 SEAFRONT, HAYLING ISLAND, HANTS
PO11 9 AN

TEL: 02392 467571