


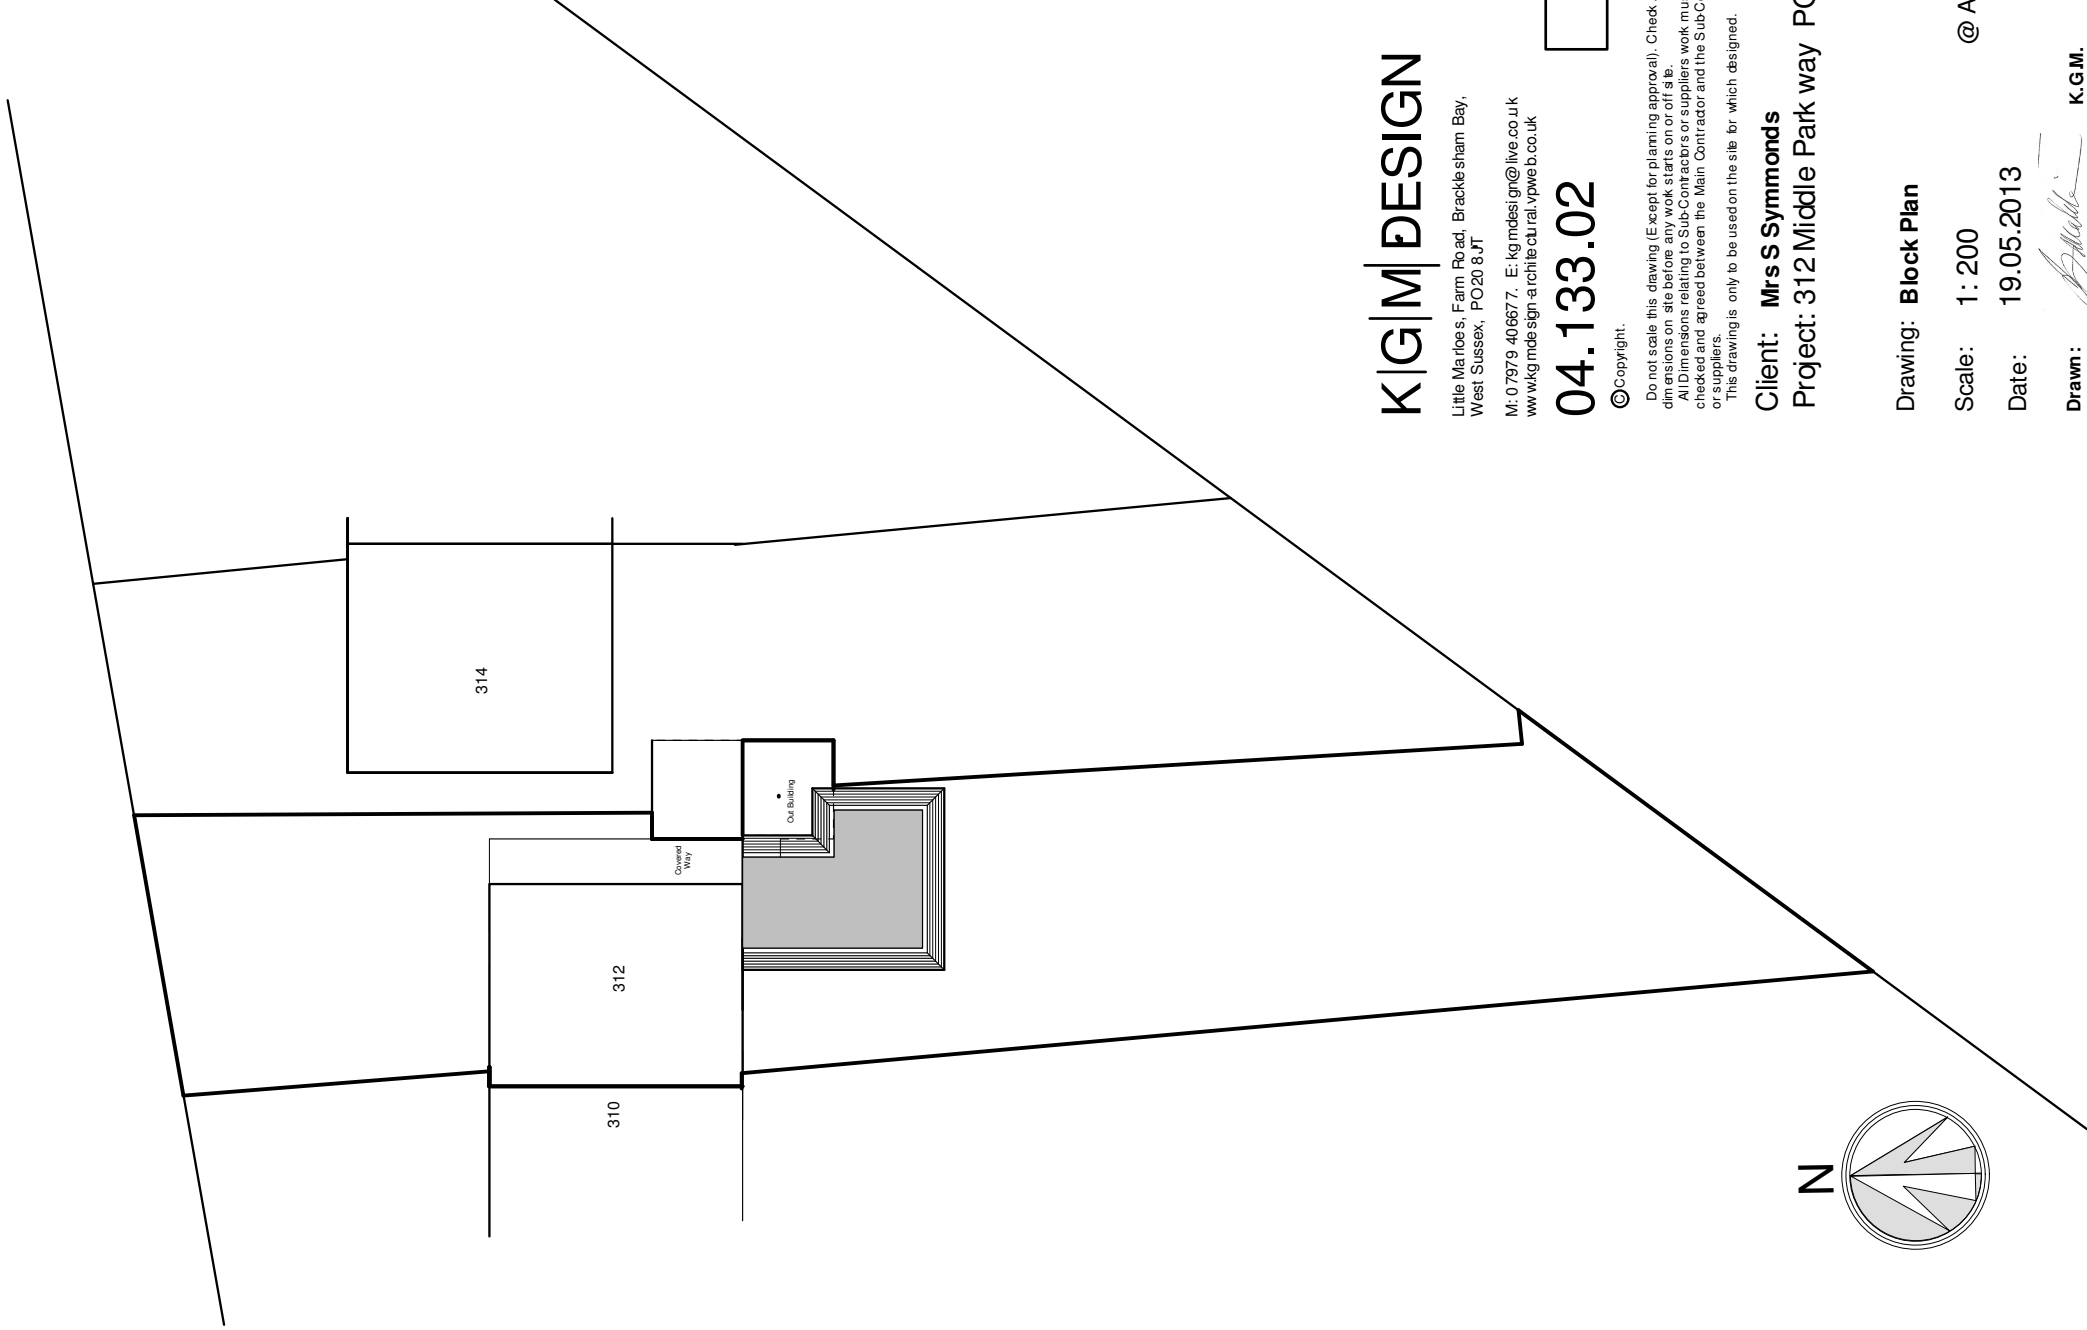

KIG|M DESIGN

Little Marbles, Farm Road, Bracklesham Bay,
West Sussex, PO20 8JT

M: 07979 406677. E: kgmdesign@live.co.uk
www.wkgmdesign-architectural.vpweb.co.uk

04.133.02




©Copyright.

Do not scale this drawing (Except for planning approval). Check All dimensions on site before any work starts on off site. All Dimensions relating to Sub-Contractors or suppliers work must be checked and agreed between the Main Contractor and the Sub-Contractors or suppliers.

This drawing is only to be used on the site for which designed.

Client: Mrs S Symmonds

Project: 312 Middle Park way PO9 5DS

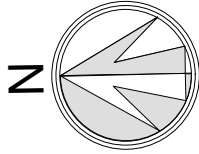

Drawing: Block Plan

Scale: 1: 200 @ A3

Date: 19.05.2013

Drawn:

K.G.M.