




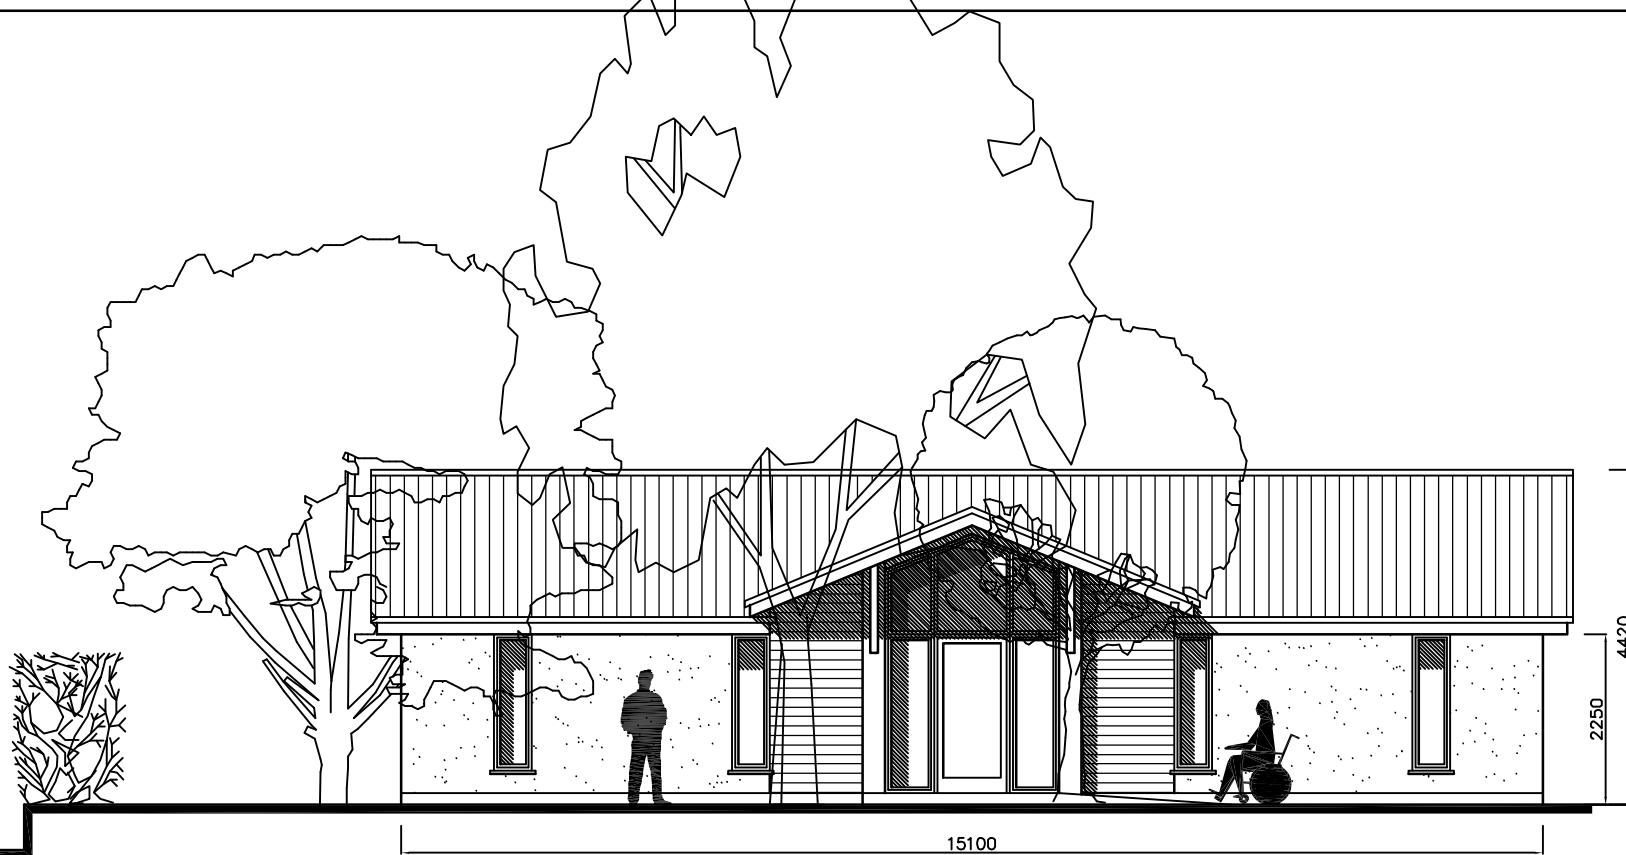


SOUTH

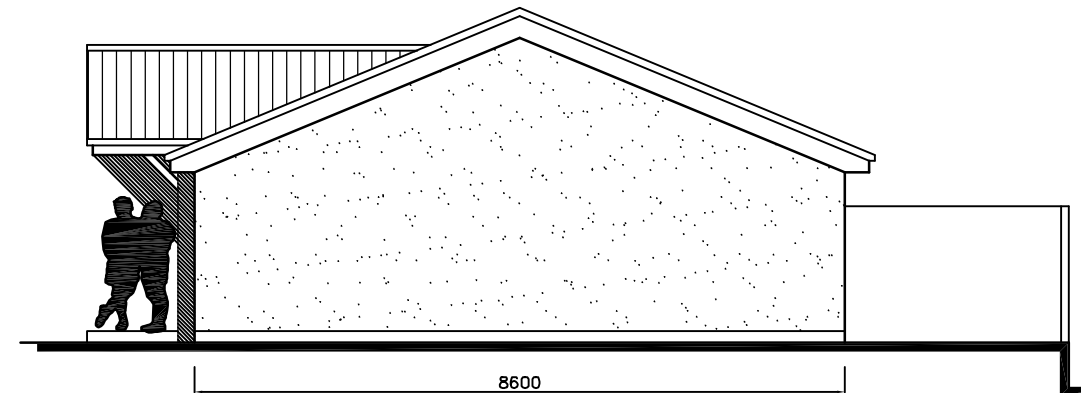

EAST

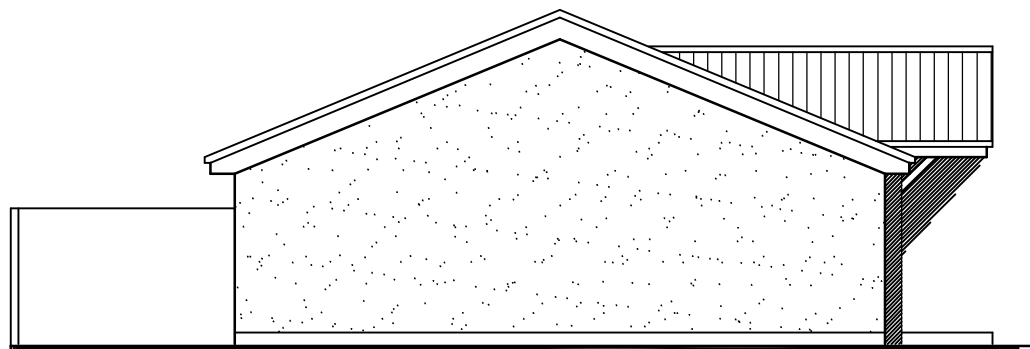

WEST

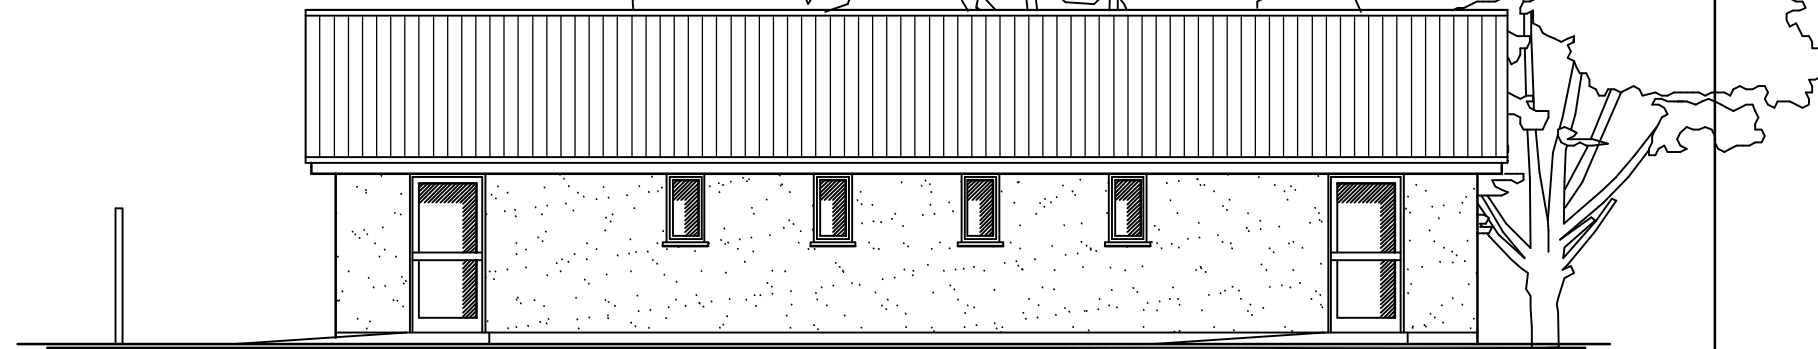

NORTH

Adult Learning
Centre,
Havant College

Proposed Elevations

Revisions

- A. Trees added. 26/07/13
- B.
- C.
- D.

Martin Critchley
Chartered Architect
7 North Street
Havant, Hampshire, PO9 1PW
023 92 474 919
critchleyarchitect@hotmail.com

Scale A1 = 1:50, A3 = 1:100
Date 20/06/13
Drawn JHL

1328-401^A

metres

10

20

30