

PERMIT

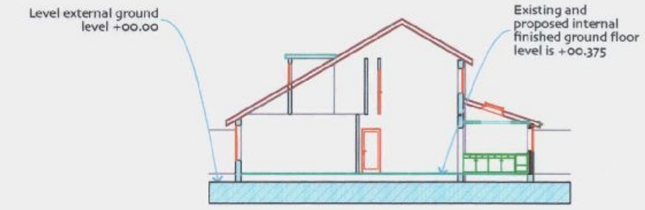

S-06 Building Section 1:200

HAVANT BOROUGH COUNCIL
26 SEP 2011
RECEIVED

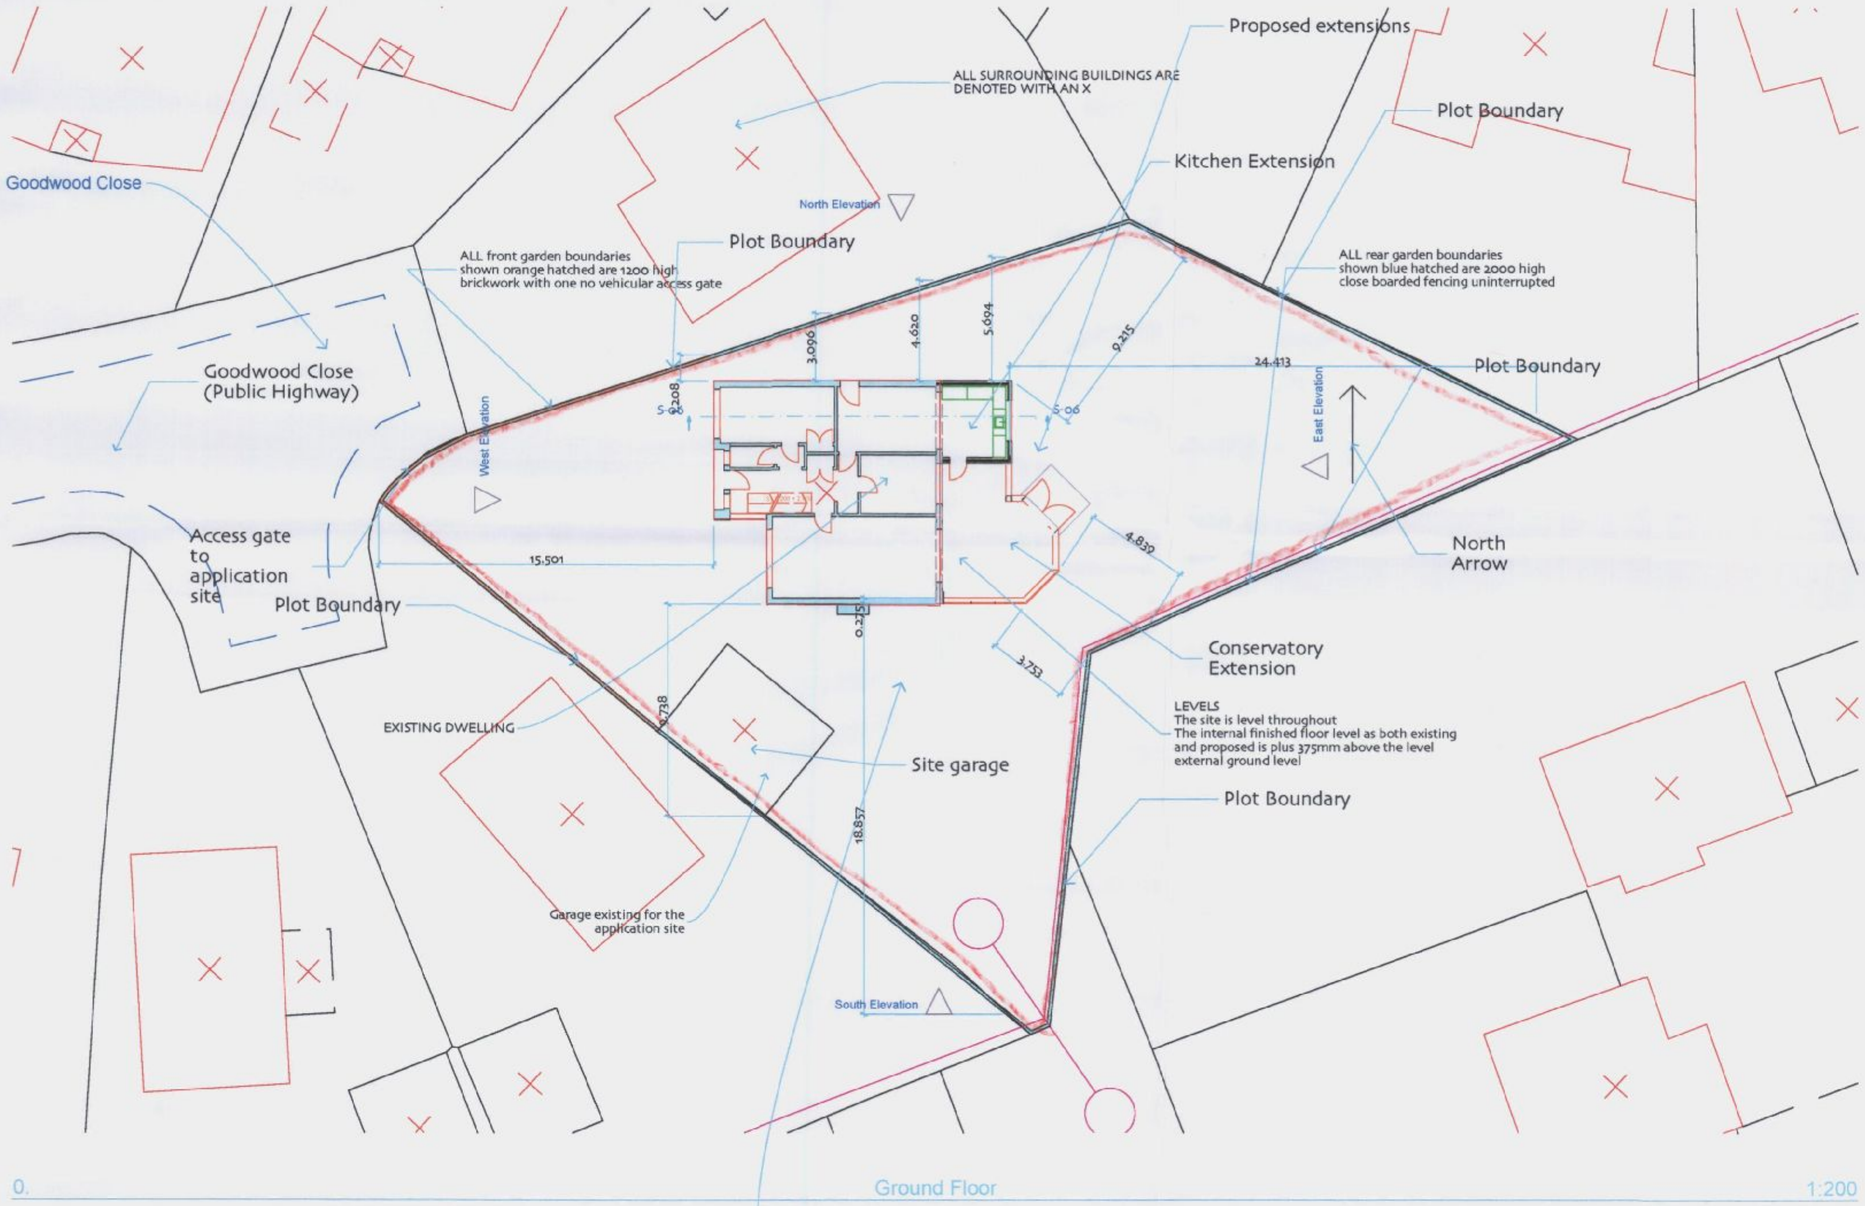

0. Ground Floor 1:200

Site levels
The site is level

Scale.
0 10 20
metres.

Mick Morris AADipl Architect 02392 269967 07956 323832	
Job Title Rear Extensions to the Existing Dwelling 21 Goodwood Close Waterlooville Hants	
Drawing Name Site Boundary and Layout Plan	
Drawing Status Planning	
Drawn by #CAD Technician	Date
Checked by #Architect	Date
Drawing Scale 1:200 Size	
Layout ID A.05 21 GC	Status / Revision A2 Size