




Street Scene 6



Street Scene 7

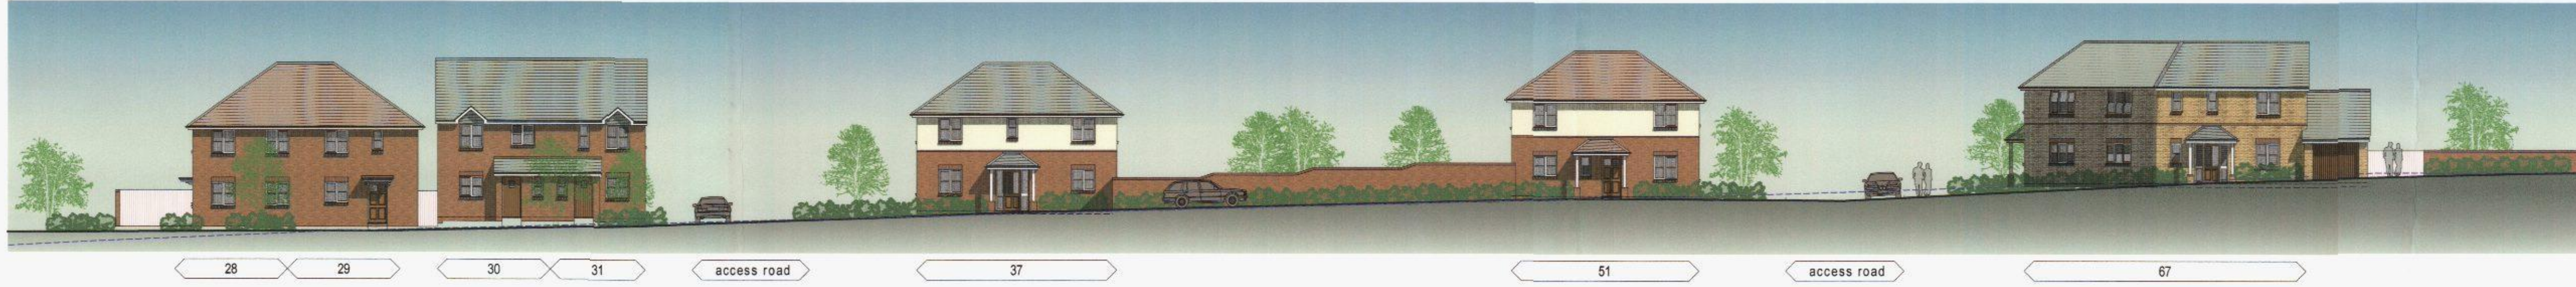

Street Scene 8



Street Scene 10



Street Scene 9



Street Scene 11




Street Scene 12



Street Scene 13



rev d 10.06.13 Plots 1, 7, 8, 19, 20, 21, 26 & 29 amended
rev c 02.08.13 brick colours amended as LA request
rev b 09.08.13 street scenes 12 & 13 added
rev a 10.06.13 Plots 73 & 74 amended

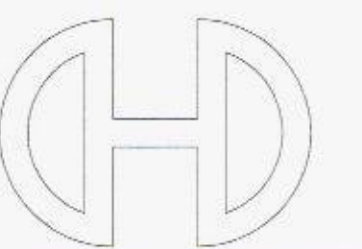

Victoria House 14 St John's Road Hedge End Southampton Hampshire SO30 4AB
Tel: 01489 773077 Fax: 01489 787111 E: mail@havant.gov.uk

All dimensions are to be checked on site prior to commencement of work.
This drawing is the property of Crayfern Homes Limited
and may not be copied, altered or reproduced in any way without their written authority.

STREET SCENES sheet 2



DEVELOPMENT AT
SCRATCHFACE LANE
BEDHAMPTON
HAMPSHIRE

FOR
CRAYFERN HOMES LIMITED

SCALE: 1:200 @ A1 DATE: NOV 2012 DRAWING NO: 02.12_104d