
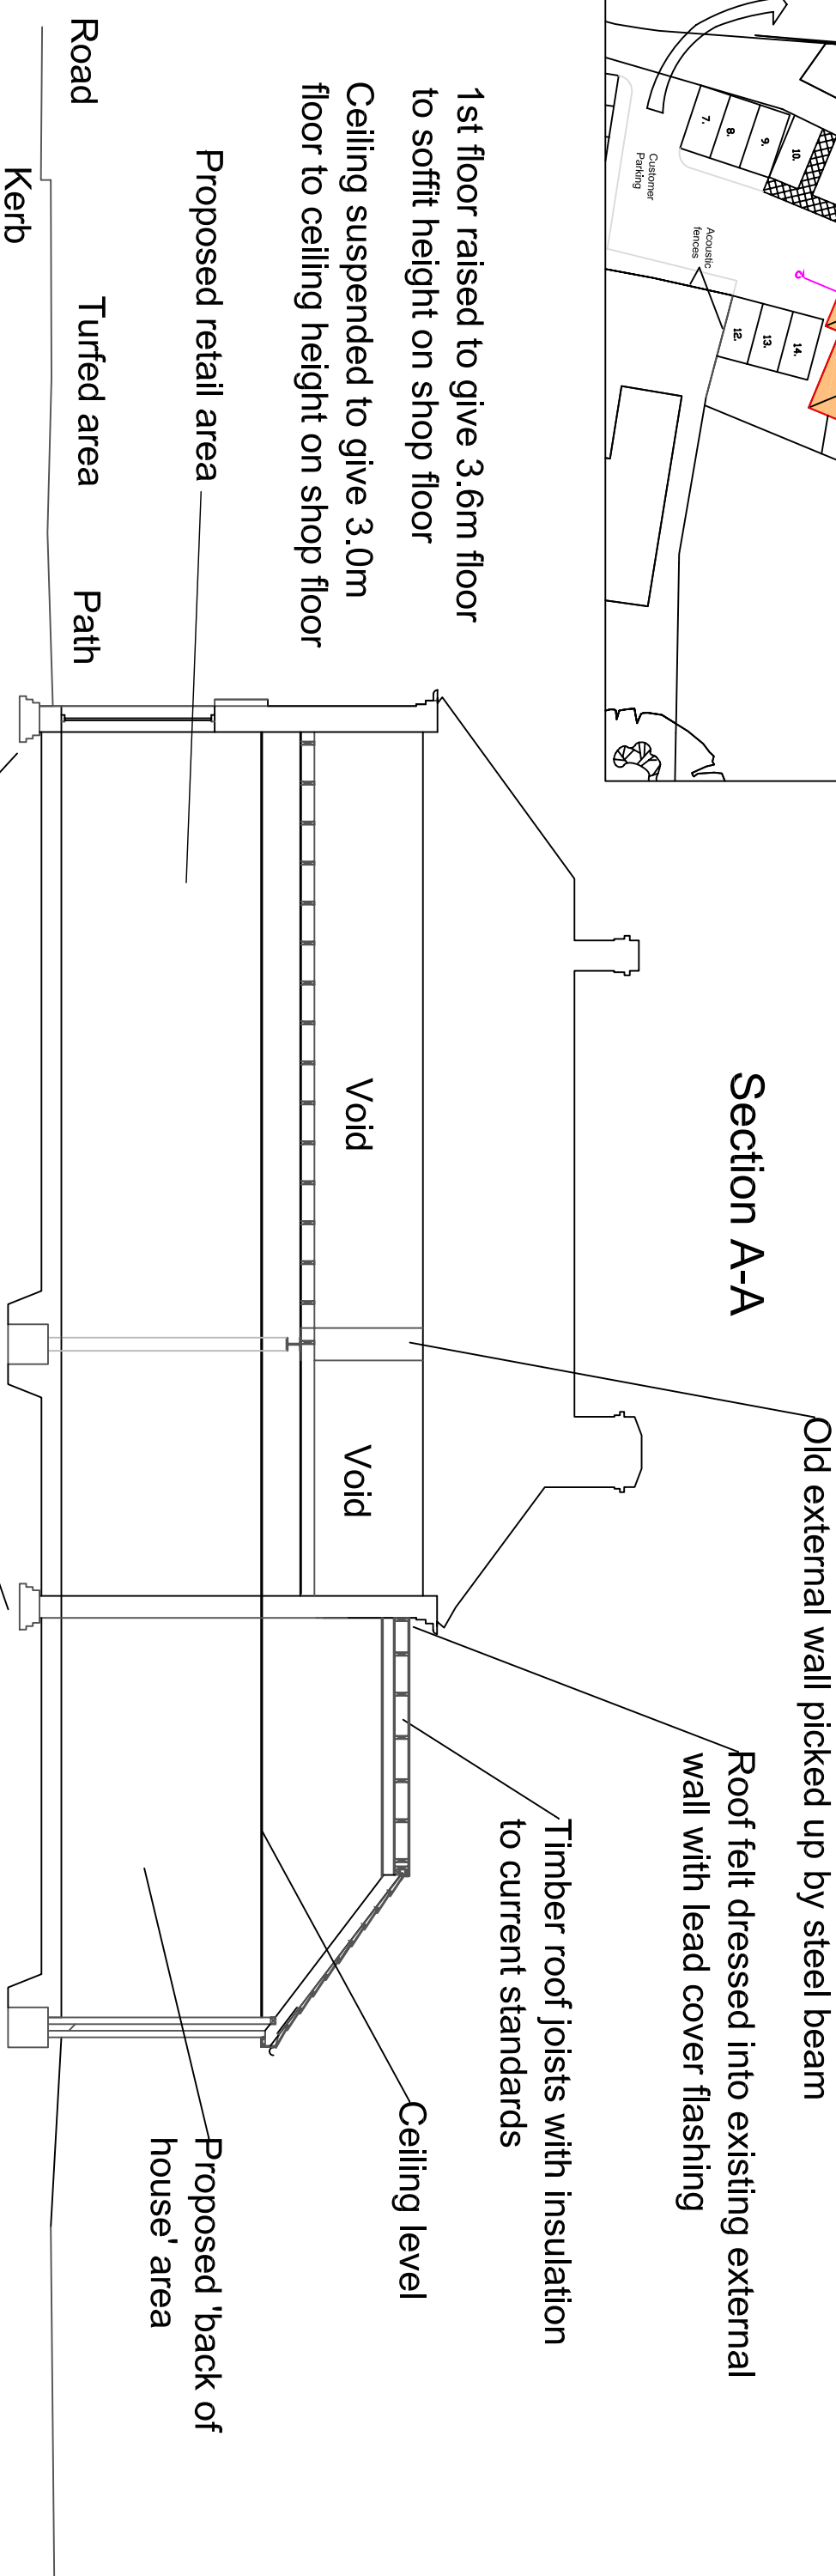


Rose in June - Proposed Sections

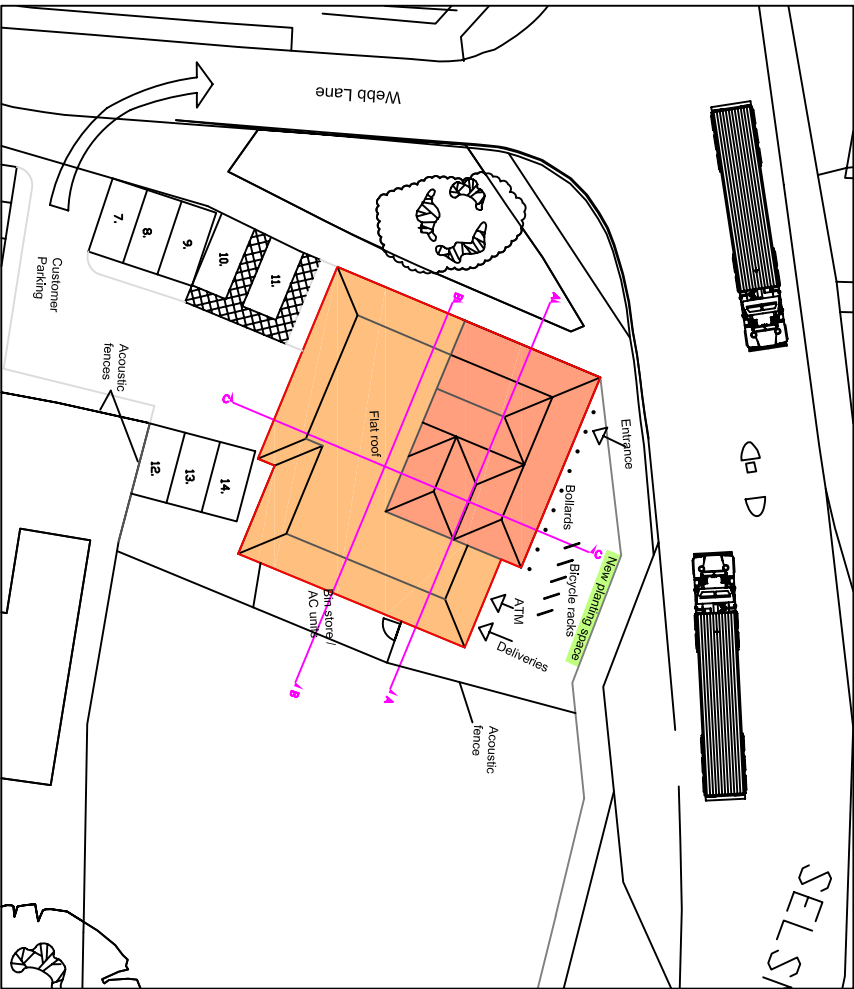

revisions

-	-	-	-	-	-
-	-	-	-	-	-
-	-	-	-	-	-
-	-	-	-	-	-
-	-	-	-	-	-

client

-	-	-	-	-	-
-	-	-	-	-	-
-	-	-	-	-	-
-	-	-	-	-	-
-	-	-	-	-	-

drawn by
AF

checked by
NEI

project

Rose in June
Hayling Island

drawing
Proposed section A - A

drawing no. revision

P - 012 D

date scale at A3

30/07/13 1:100

job no.

SNBC251803