
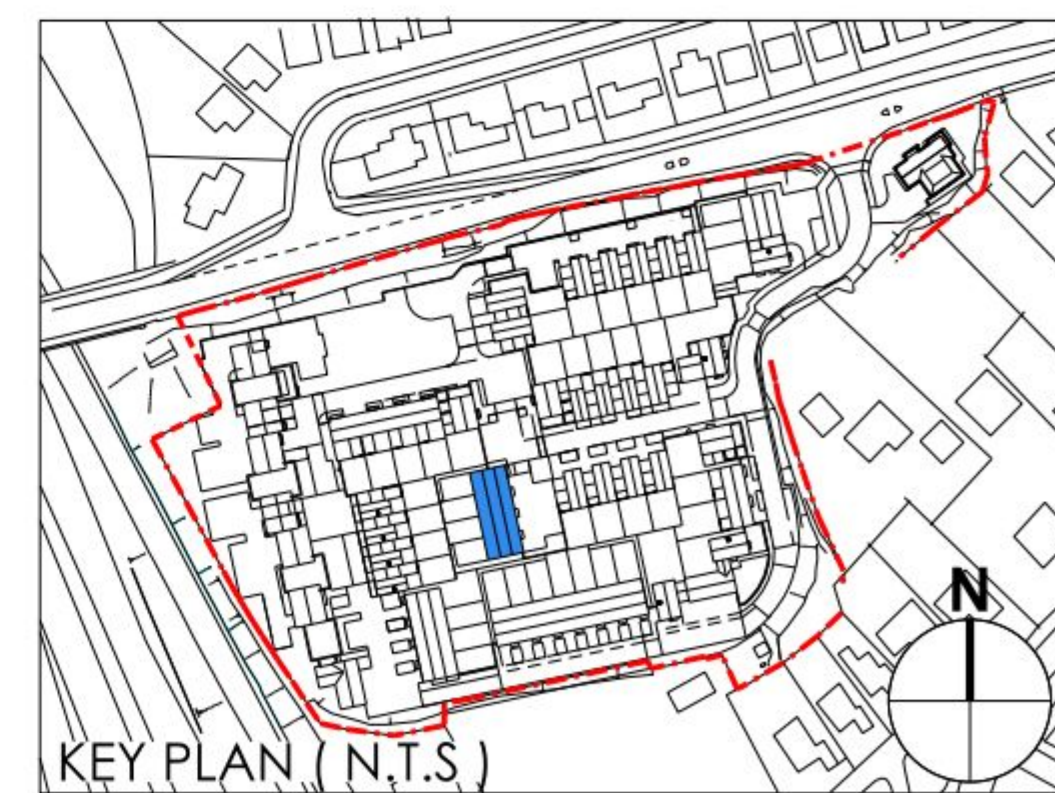
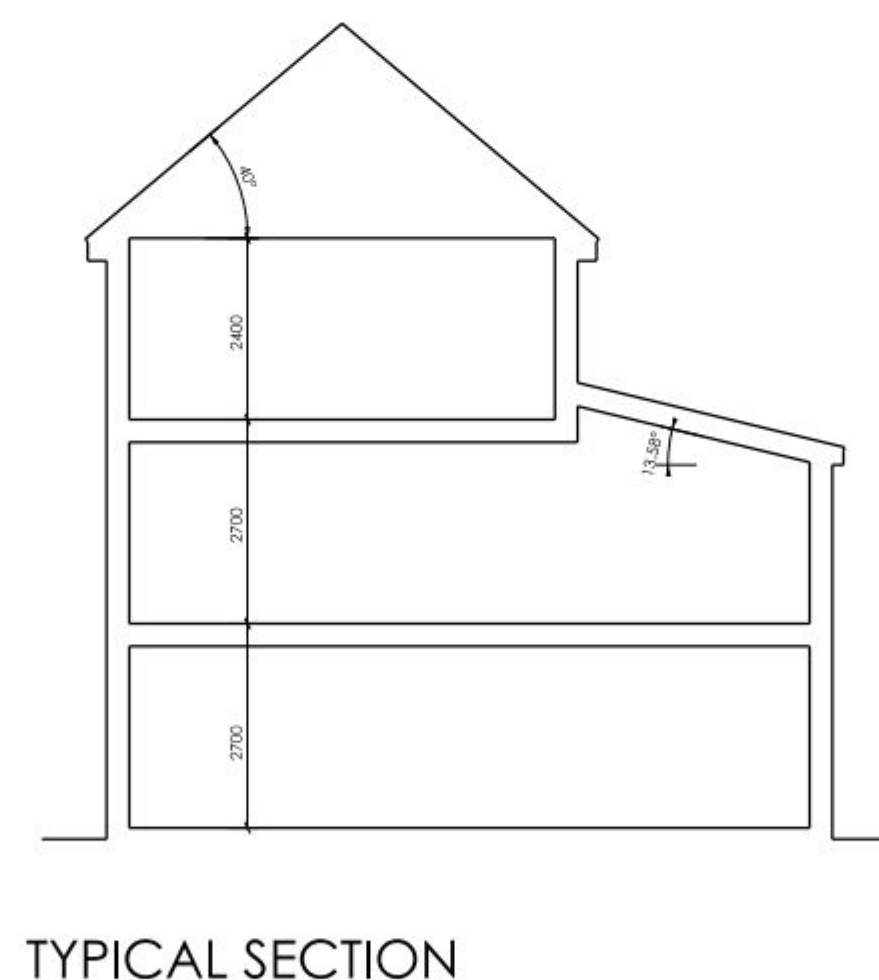
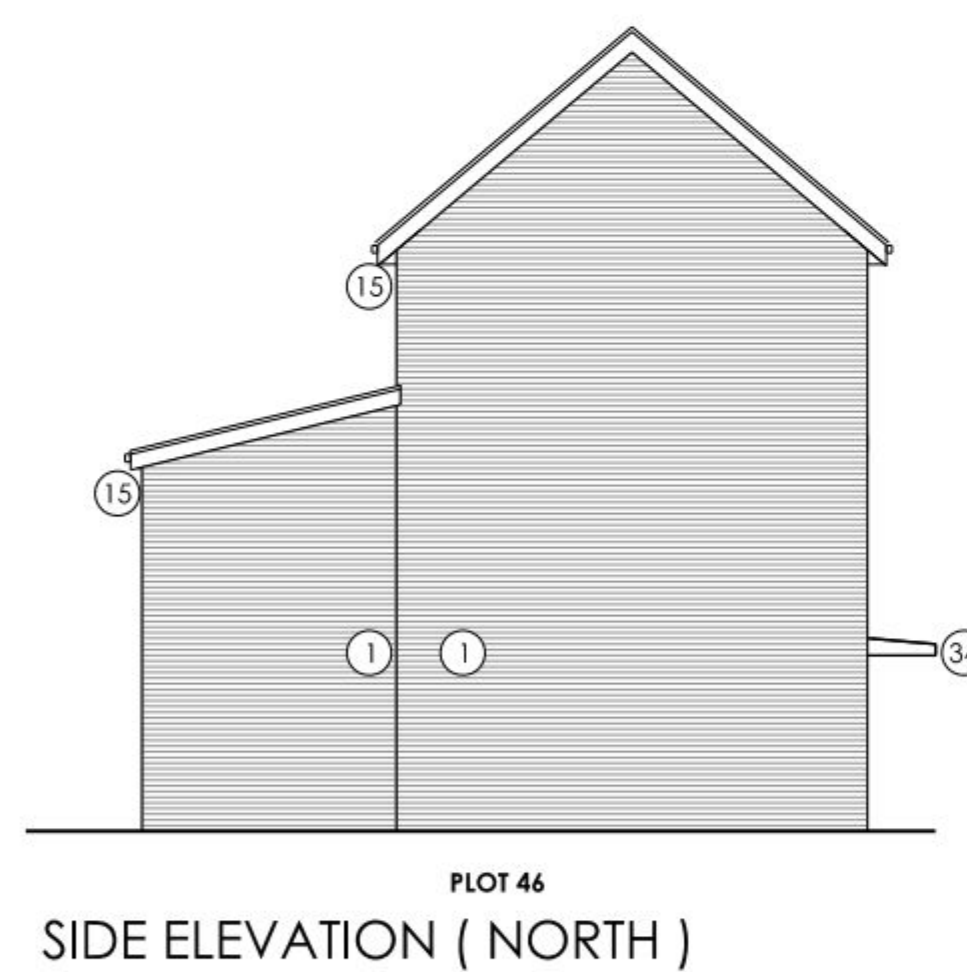


SUPERSEDED

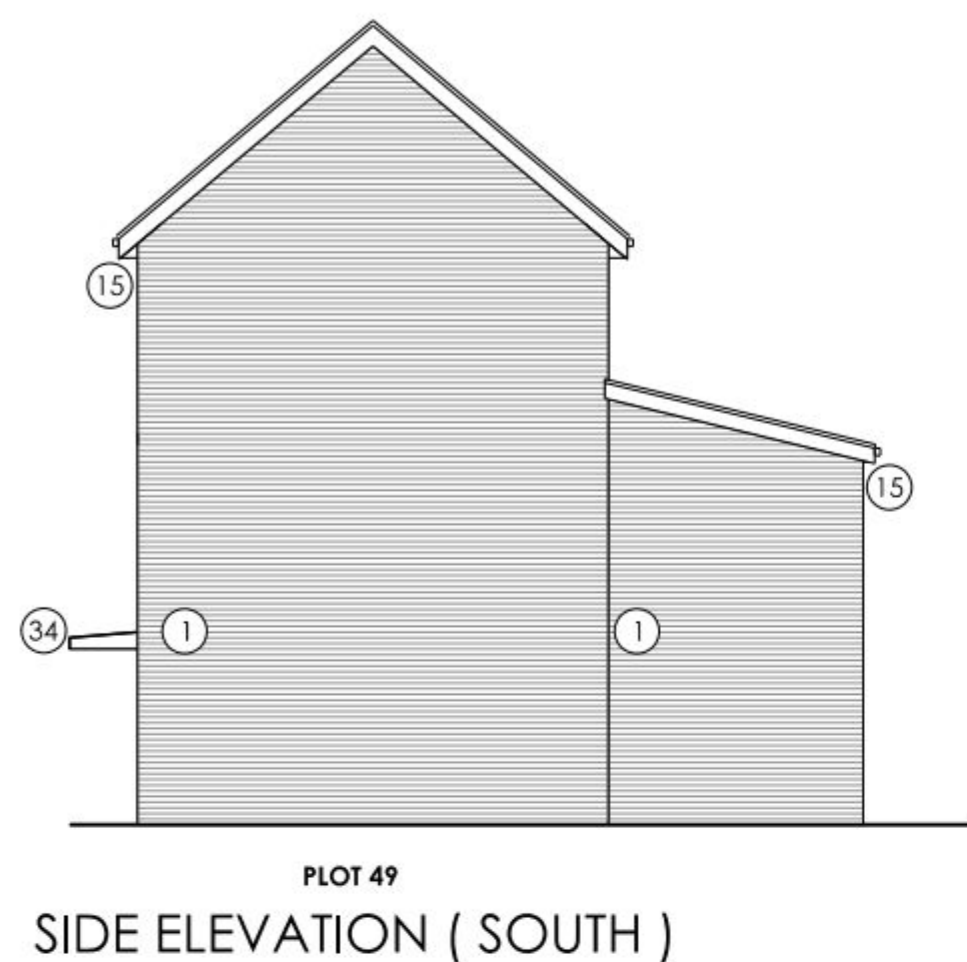

MATERIALS KEY	WALLS	WINDOWS/DOOR AND GLAZING SYSTEMS
	01 Red Multi stock face brickwork 02 Red Multi brick - projected brick: header details 03 Buff face brickwork: header details 04 Buff brick - projected brick details 05 Horizontal / vertical (as shown) timber type cladding - natural colour 06 white horizontal cladding.	20 White UPVC framed window, doors & glazing systems 21 Velux roof lights
ROOF/EAVES/VERGES/SOFFITS/RAINWATER GOODS	N.B O8 = OBSCURE GLAZING	DOORS/PORCHES/GUARDINGS
10 Blue/black slate with matching ridge + hip slates 11 Red/brown plain clay tiles 12 Orange/brown plain clay tiles 13 Grey pressed metal cappings/ trims to flat roof parapet walls etc 14 Black UPVC rainwater goods 15 Projected Black eaves, verge, soffit and bargeboards 16 Flush Black eaves, verge, soffit and bargeboards 17 metal chimney flue		30 Profiled timber type front/rear doors, to style shown 31 White framed glazed main entrance doors to apartments 32 Painted profiled/louvre doors and screens to cycles and bin stores etc 33 Profiled timber type steel garage doors to style shown 34 GRP grey canopies/ porches 35 Metal railing/guarding to balconies 36 Painted steel gates/railings/post

IMPORTANT NOTE FOR USE OF THIS DRAWING: THIS DRAWING HAS BEEN PRODUCED SPECIFICALLY FOR USE ON THIS PROJECT. POPE PRIESTLEY ARCHITECTS CANNOT BE HELD RESPONSIBLE FOR REUSE OF THIS INFORMATION BY OTHERS FOR ANY PURPOSE OTHER THAN FOR WHICH IT IS SPECIFICALLY INTENDED. THIS DRAWING REFLECTS STANDARDS AGREED FOR THIS PROJECT AND CURRENT AT THE TIME OF PRODUCTION AND WILL NOT BE UPDATED IN ACCORDANCE WITH CHANGING LEGISLATION AND/OR OTHER REQUIREMENTS.

SCALE BAR = 10mm EVERY 1mm AT TRUE SCALE

PLANNING ISSUE	POPE PRIESTLEY ARCHITECTS				BLOCK M HOUSES PLOTS 46-49 ELEVATIONS
	ARCHITECTURE TOWN PLANNING URBAN DESIGN	FERRY HOUSE, CANUTE ROAD, SOUTHAMPTON, HAMPSHIRE, SO14 3FJ. T: +44 (0)23 80332288 F: +44 (0)23 80632866 E: info@poppriestley.co.uk	RESIDENTIAL DEVELOPMENT PORTSDOWN HILL ROAD HAVANT PO9 3NA	SCALE 1:100 DATE JAN2012 AUTHOR - CHECK - DRAWING NO. PP1169/ 131-10	

REVISION
P1