


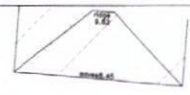

150N



100N

500E



HAVANT BOROUGH COUNCIL
04 JUN 2013
RECEIVED

- 101 British Telecom
- 102 Control Box
- 103 Corner Level
- 104 Corner Tension
- 105 Cross Lane
- 106 Driveway
- 107 Electricity Pole
- 108 Fire Hydrant
- 109 Gully
- 110 Gas Stop Valve
- 111 Height
- 112 Inspection Cover
- 113 Invert Level
- 114 Lamp Post
- 115 Manhole
- 116 Meter
- 117 Post Box
- 118 Road Crossing
- 119 Road Plate
- 120 Road Sign
- 121 Stop Valve
- 122 Telephone Pole
- 123 Traffic Light
- 124 Top of Tree
- 125 Threshold
- 126 Top of Wall
- 127 Unable to Lift
- 128 Water Meter
- 129 Water Stop Valve

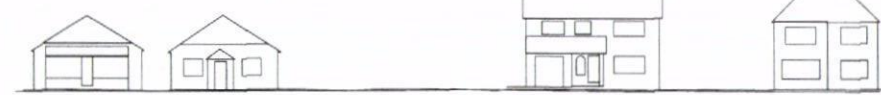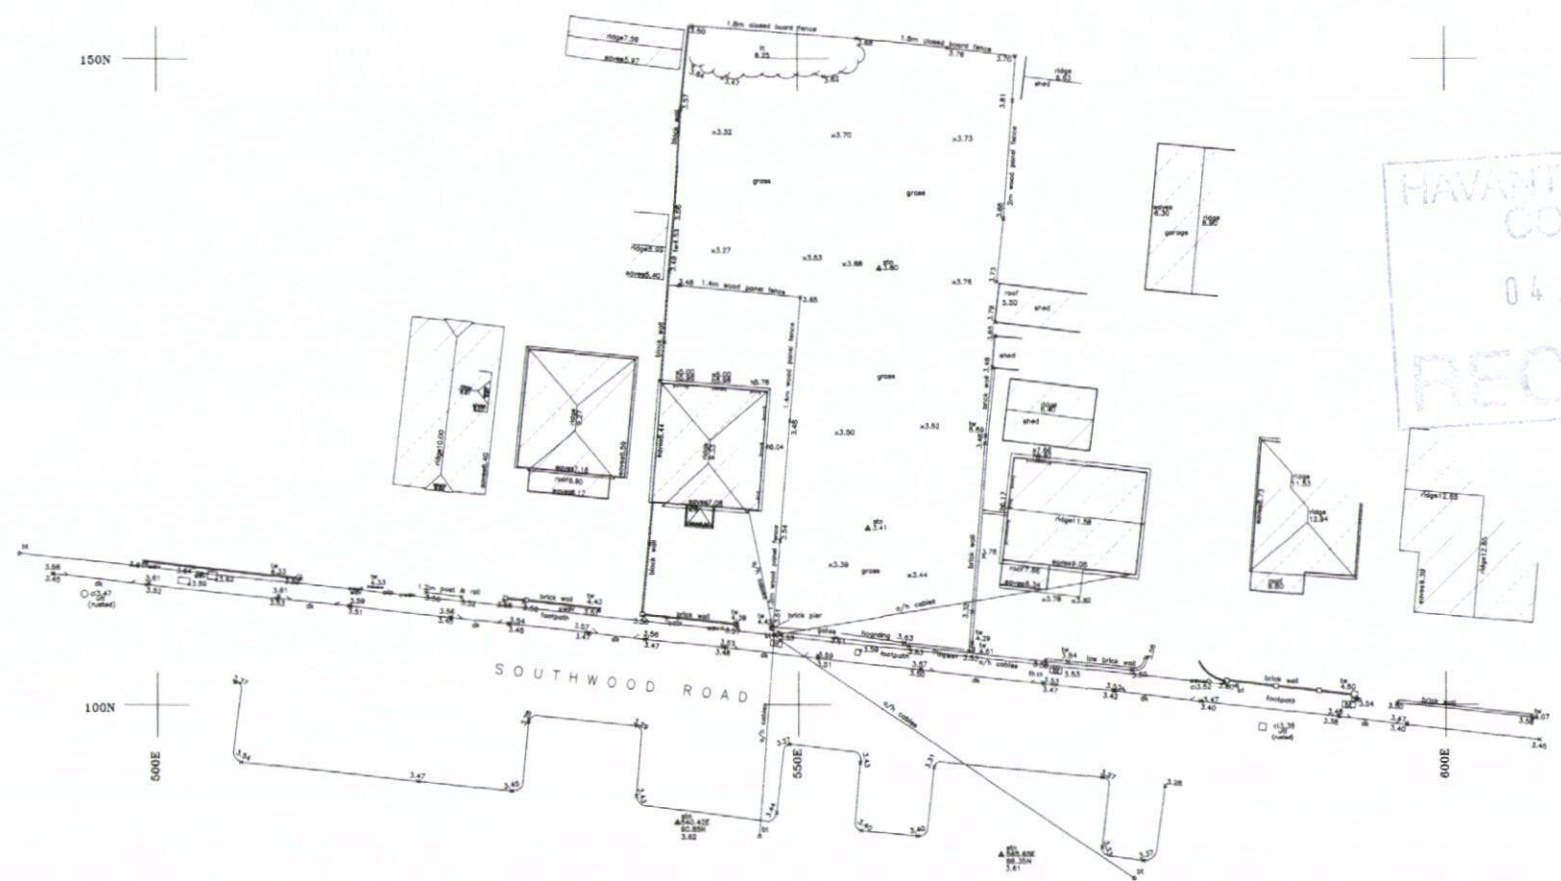

STREET SCENE

NOTES
LEVELS RELATE TO OS DATUM
THESE SPECIES SHOULD BE VERIFIED WHERE OF
CRITICAL IMPORTANCE
THE POSITION OF ALL SPECIES SHOULD BE VERIFIED
ON THE GROUND BY THE SURVEYOR
THE POSITION OF ALL SPECIES SHOULD BE VERIFIED
ON THE GROUND BY THE SURVEYOR
THE POSITION OF ALL SPECIES SHOULD BE VERIFIED
ON THE GROUND BY THE SURVEYOR

P STUBBINGTON LAND SURVEYS LTD	
THE HEAD	
SURLEY BROOK ROAD	
SURLEY	
SOUTHAMPTON	
HAMPSHIRE	
SO32 2AR	
TEL : 01903 880010	
MOBILE : 07793 246165	
EMAIL : P.STUBBINGTON@BTINTERNET.COM	
CLIENT : P. HARTLEY	
CONTRACT : 151-153 SOUTHWOOD ROAD	
HAYLING ISLAND	
TITLE : EXISTING SURVEY	
SCALE : 1:200 (BA1)	
DRAWING NO: 1955/01	
DATE : MARCH 2013	
SURVEYOR : PS	

